

SKILLING - HELLE - CHRISTIANSEN - ROBERTSON Structural & Civil Engineers

PROJECT THE WORLD TRADE CENTER | TITLE GIRDER DETAIL | DATE 6-7-68

REVISIONS
6-28-68
10-15-68

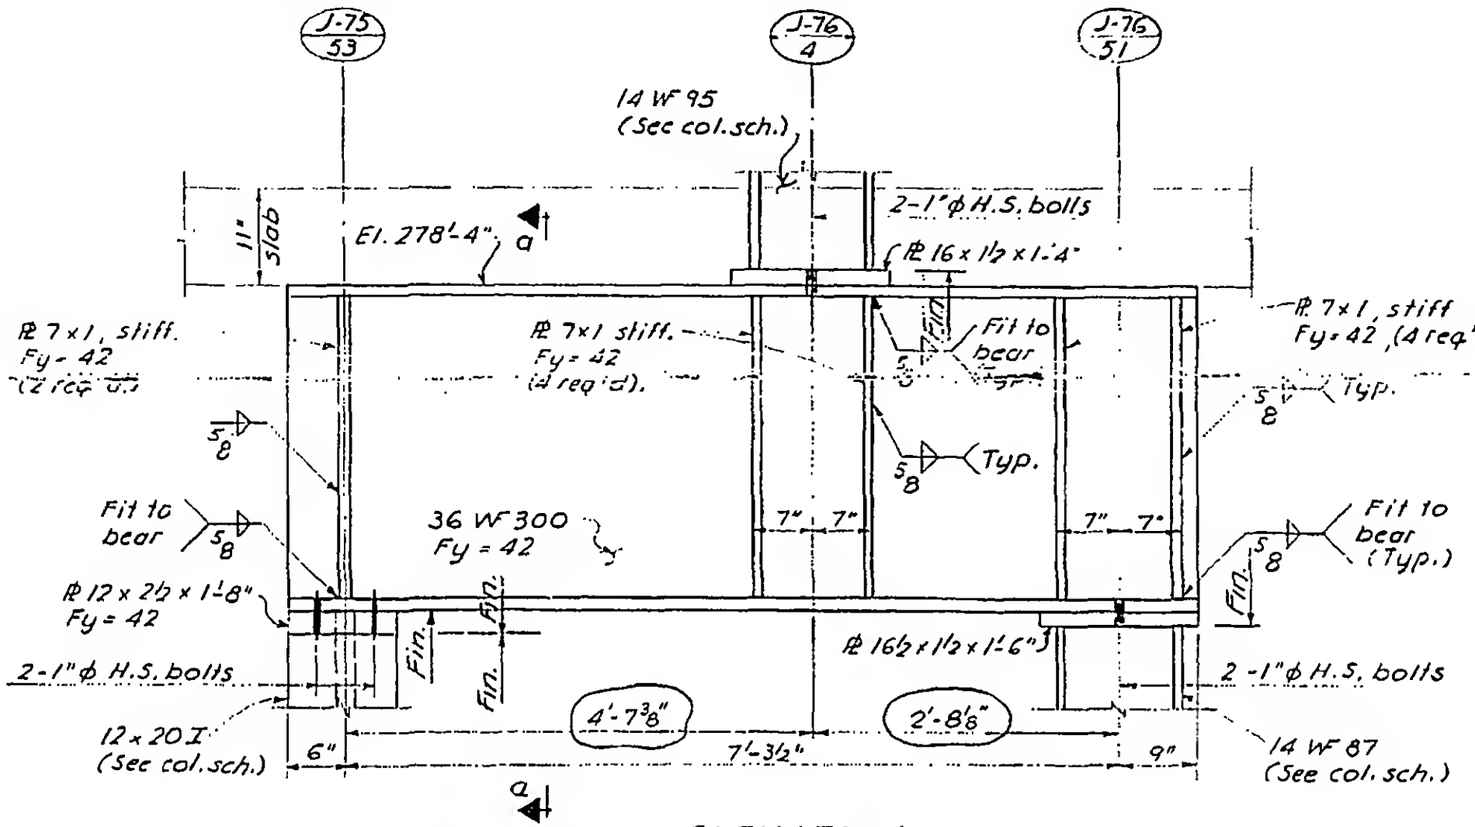

ELEVATION

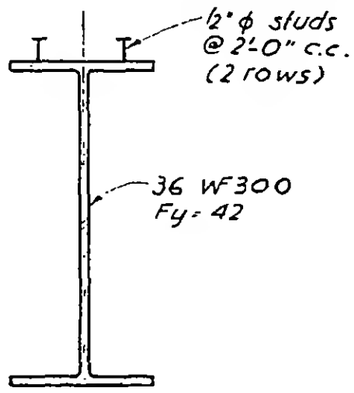

Notes:
1. All welds to be E 70 xx.
2. All bolts to be A-325 friction type.
3. Col. cap PL detail similar to Detail on 10-JK2-7.

Section a-a

12-JK2-84

LICENSED PROFESSIONAL ENGINEER
LESLIE E. ROBERTSON
No. 34360
UNIVERSITY OF THE STATE OF NEW YORK