WORTHINGTON, SKILLING, HELLE & JACKSON — Civil & Structural Engineers

PROJECT: THE WORLD TRADE CENTER | TITLE: COLUMN SCHEDULE - NEW COLUMNS HOTEL AREA | DATE: 12-23-71

REVISIONS: 11-27-72

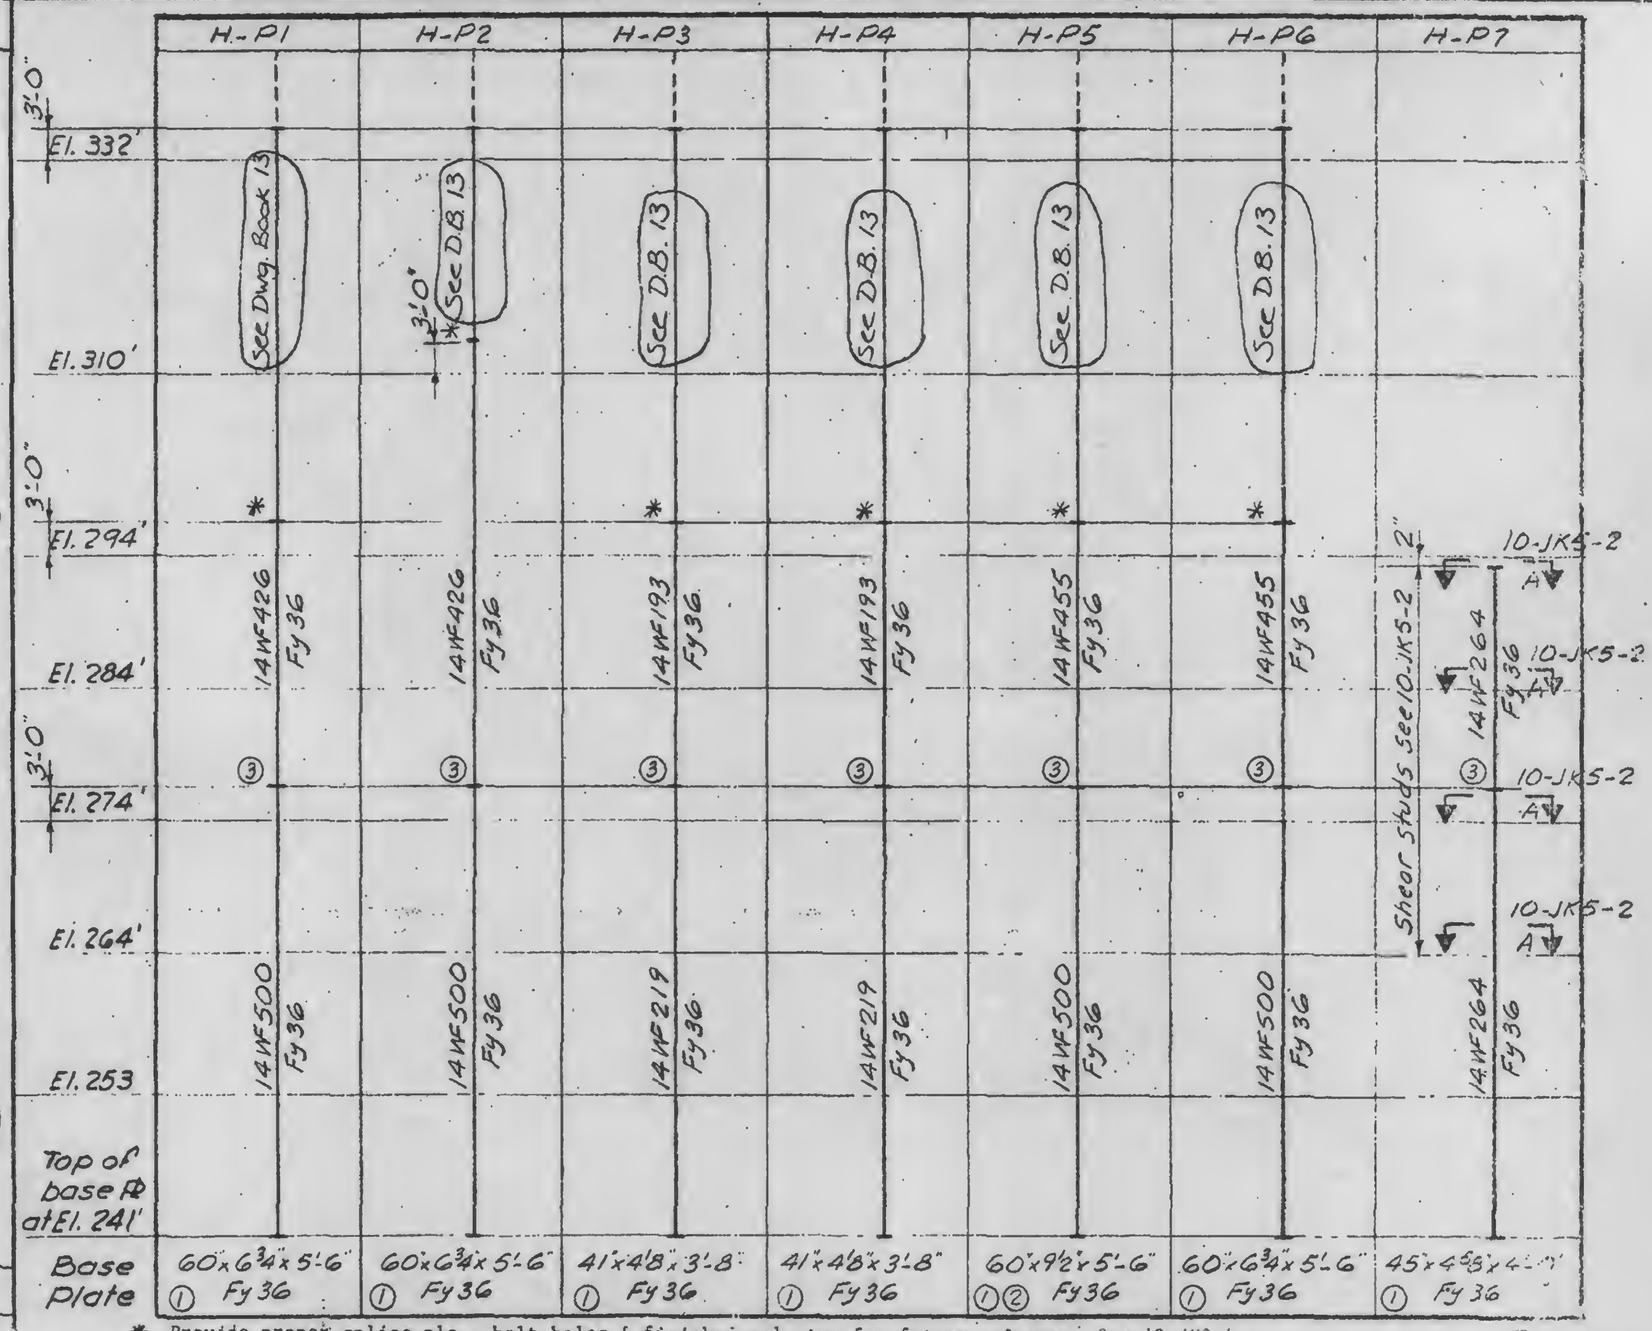

*. Provide proper splice pls., bolt holes & finished col. top for future columns. See 10-JK2-4.
① See 10-JK3-2
② See Det B 8 JK5 9.5
③ See 10 JK2 4

DESIGNED K. CHIANG
DRAWN A FRANQUI
REVIEWED W P [illegible]

LICENSED PROFESSIONAL ENGINEER LESLIE E. ROBERTSON No 34360 UNIVERSITY OF THE STATE OF NEW YORK

1[illegible] 299