SKILLING, HELLE, CHRISTIANSEN, ROBERTSON — Structural & Civil Engineers

PROJECT: THE WORLD TRADE CENTER

TITLE: GIRDER - FUTURE COLUMN DETAILS

DATE: 11-3-73

REVISIONS

- General Revision Released for Construction 11-20-72
- 12-11-72
- 4-20-73
- 6-20-73

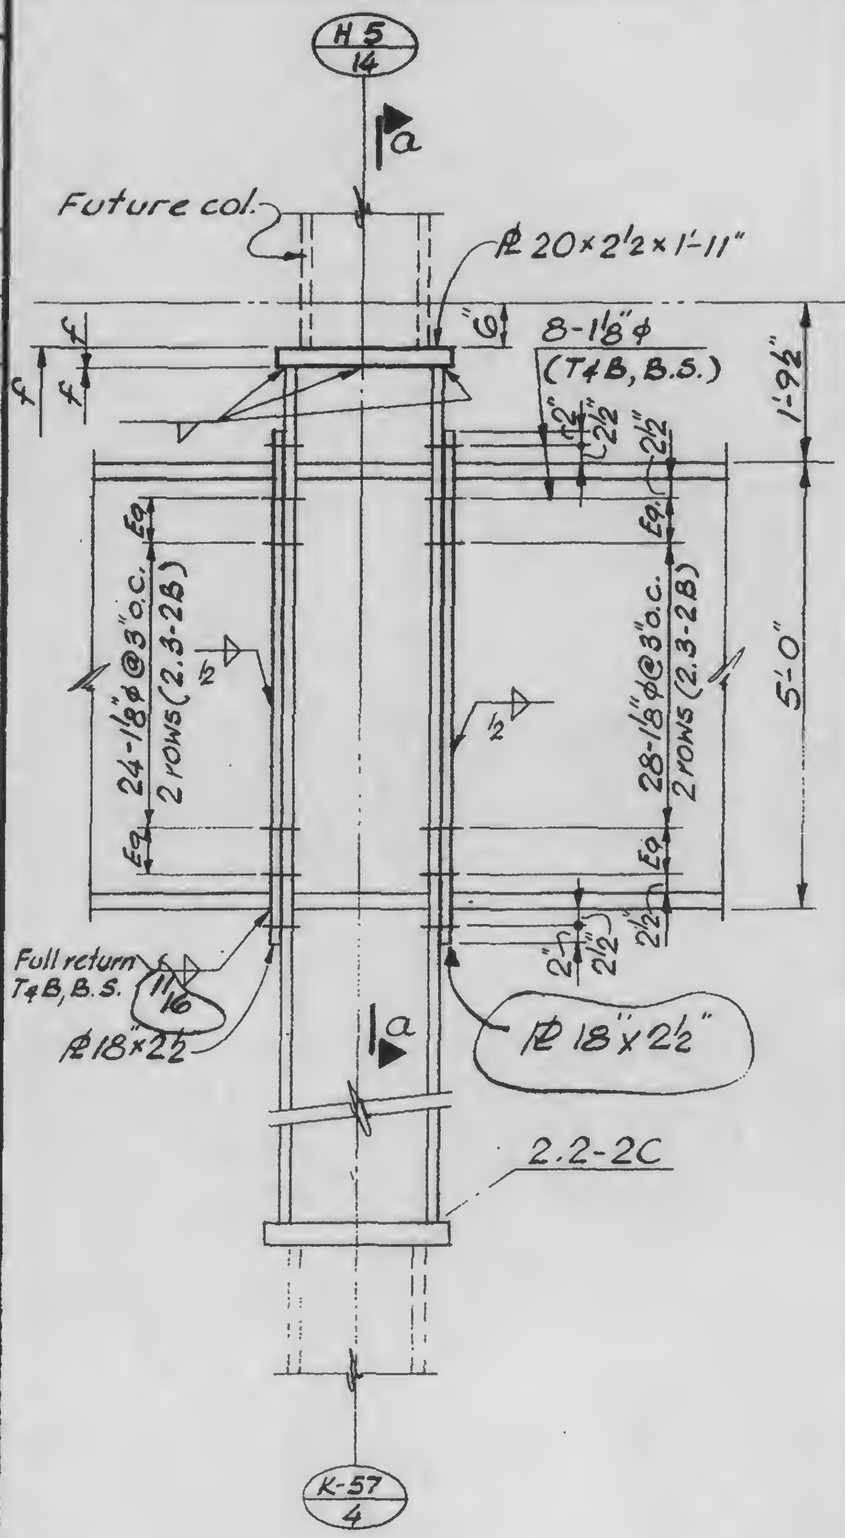

Note:
All bolts to be A490 X

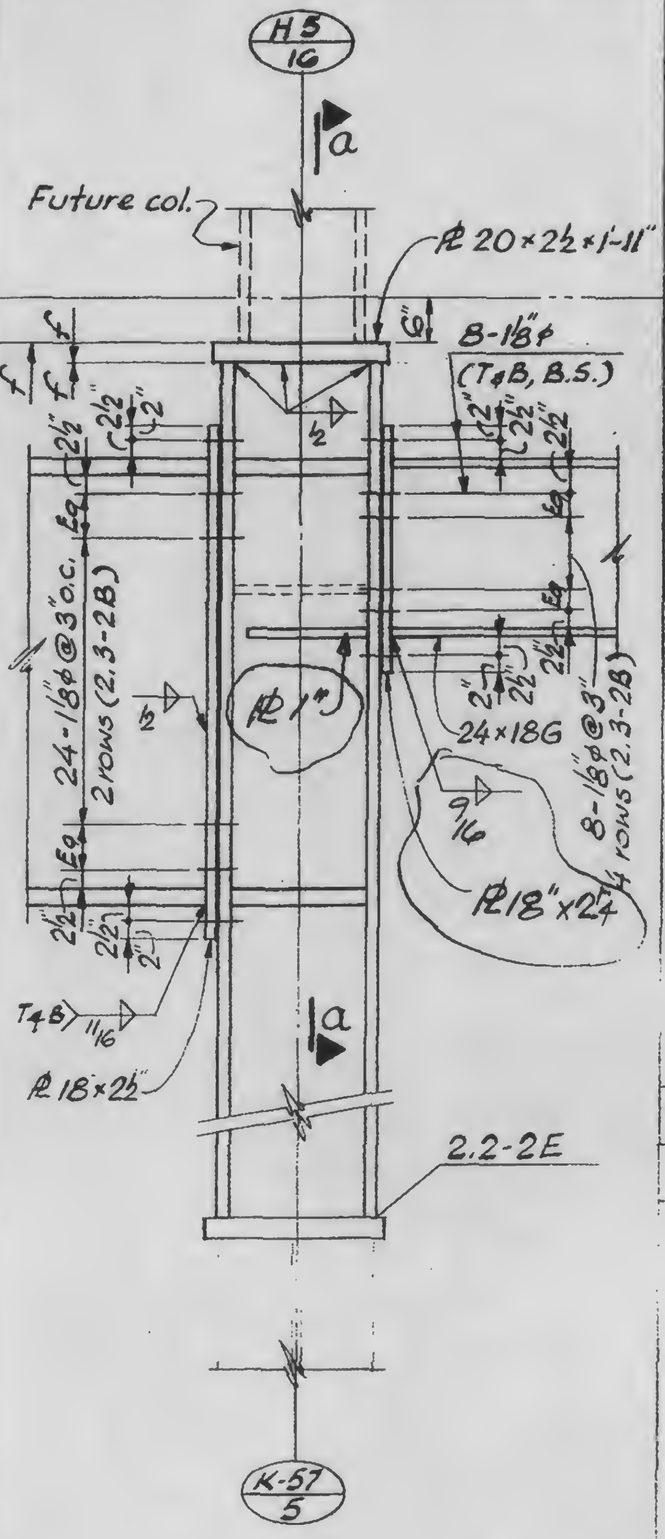

Note:
All bolts to be A490X

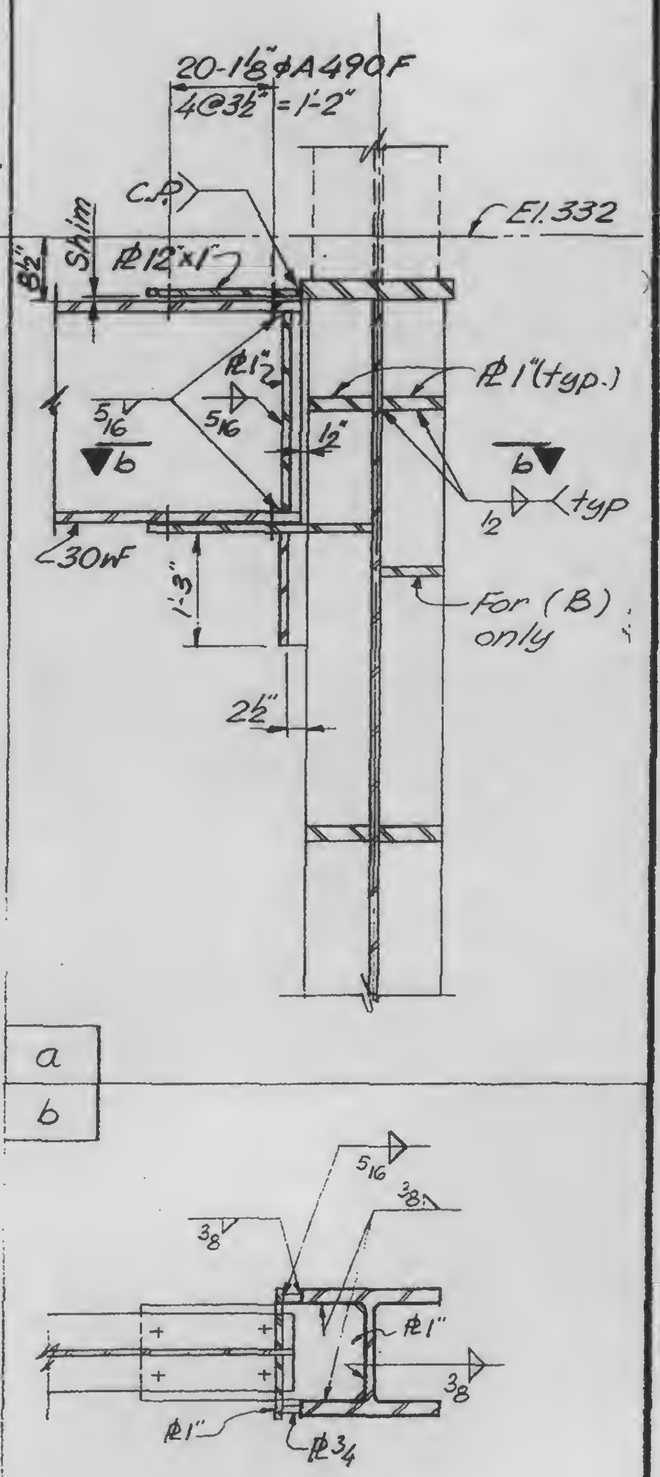

LICENSED PROFESSIONAL ENGINEER
LESLIE E. ROBERTSON
No. 34360
UNIVERSITY OF THE STATE OF NEW YORK

DESIGNED: K. Chiang

DRAWN: John Gracias

REVIEWED:

A | B

13-K2.5-5