SKILLING, HELLE, CHRISTIANSEN, ROBERTSON — Structural & Civil Engineers

PROJECT: THE WORLD TRADE CENTER | TITLE: GIRDER FUTURE COLUMN DETAILS | DATE: 11-3-72

REVISIONS

Released for construction 11-20-72

4-20-73

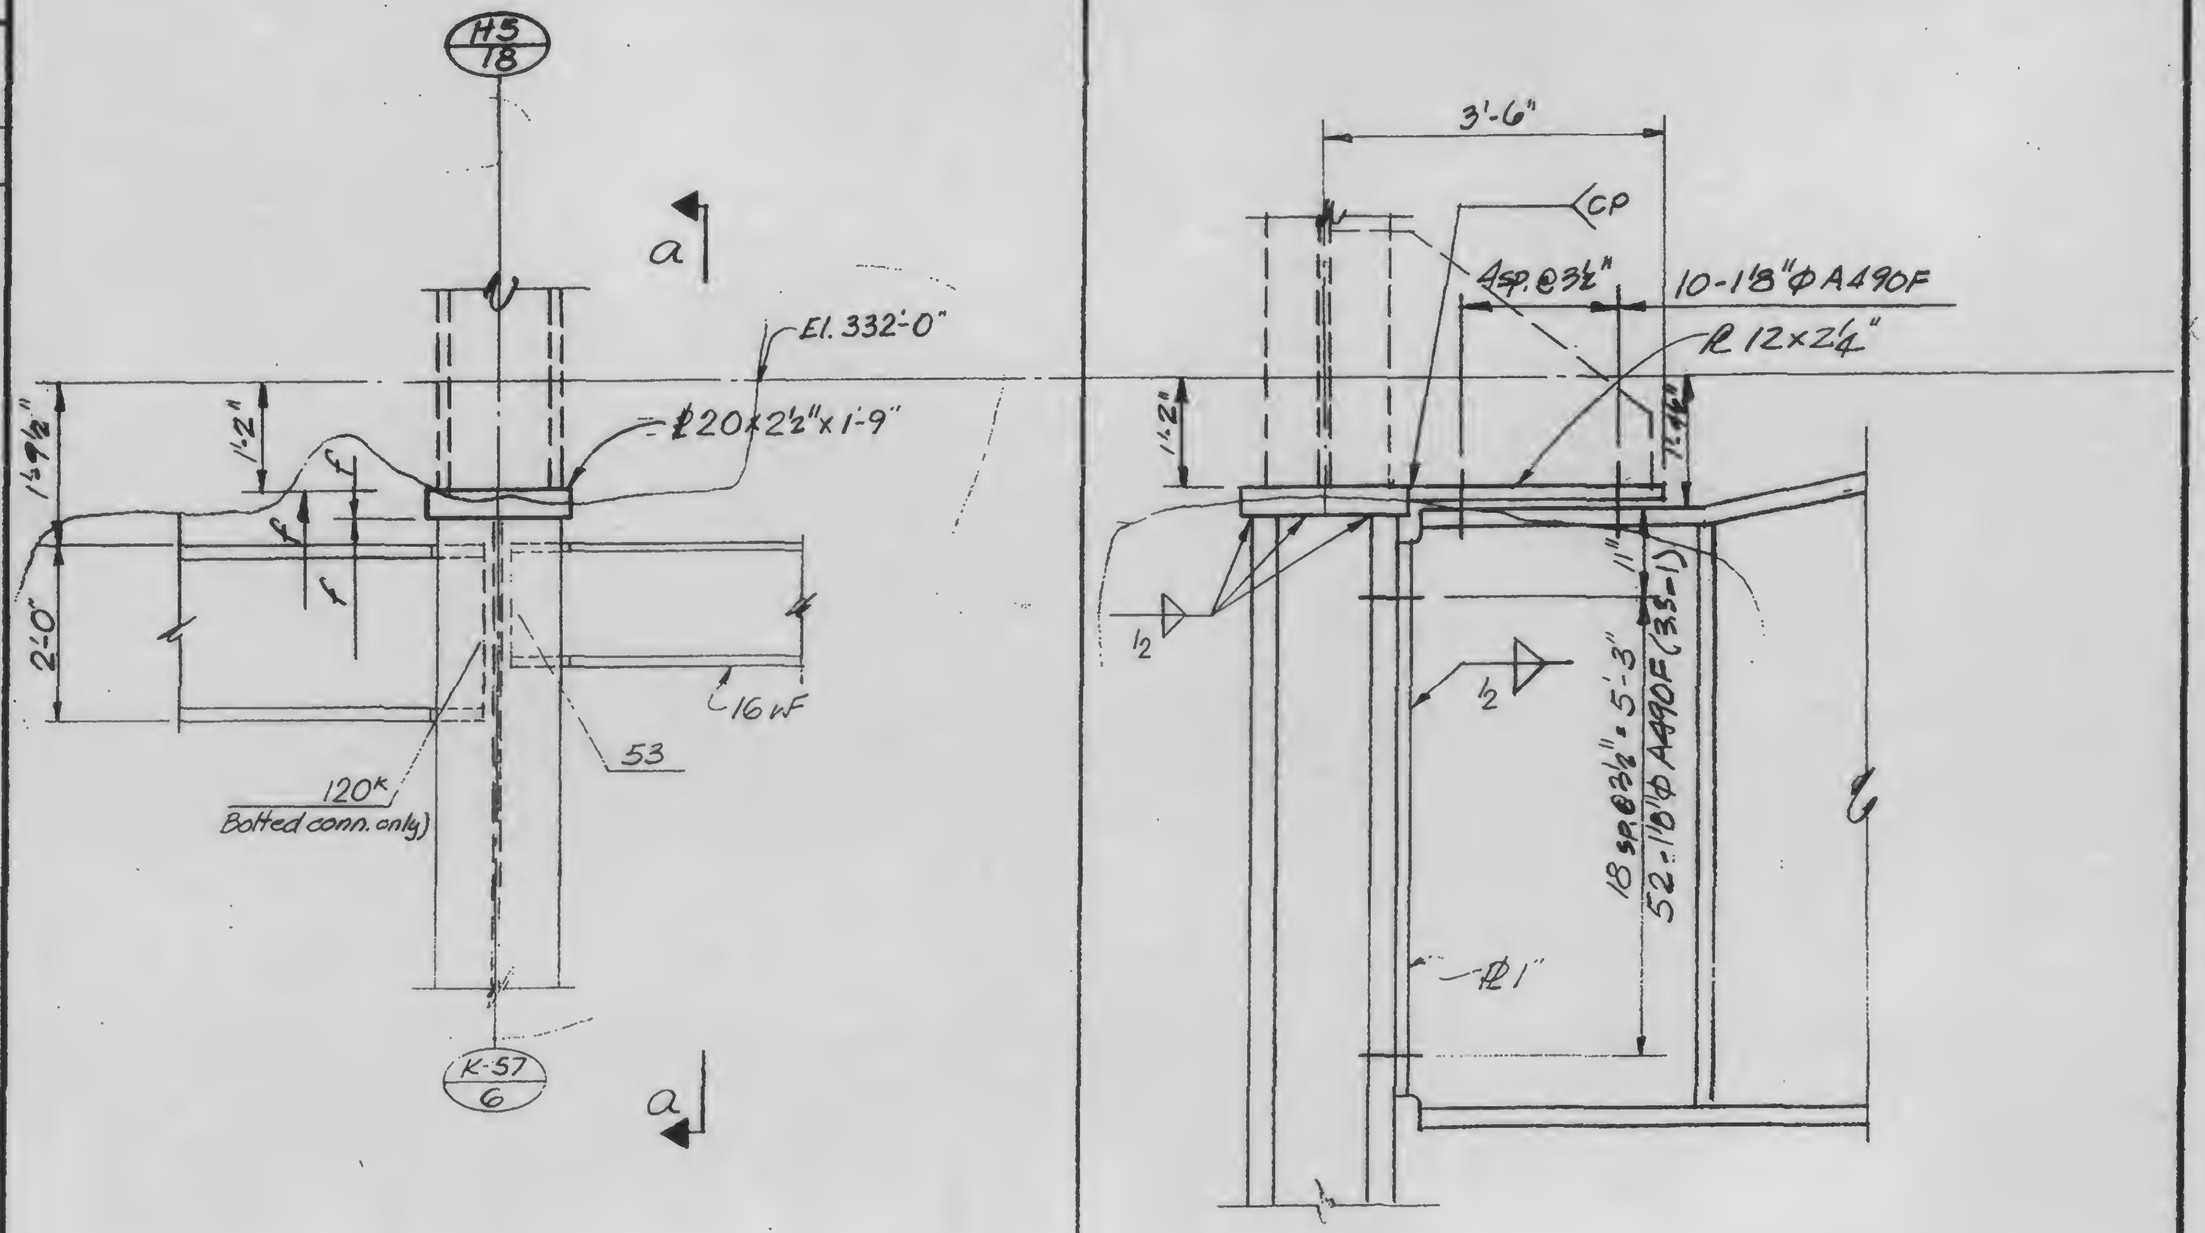

LICENSED PROFESSIONAL ENGINEER
LESLIE E. ROBERTSON
No. 34360
UNIVERSITY OF THE STATE OF NEW YORK

DESIGNED: K. Chiang

DRAWN: [illegible]

REVIEWED

A | a

13-K2.5-6