SCALE

REVISIONS

Released for construction 11-24-72

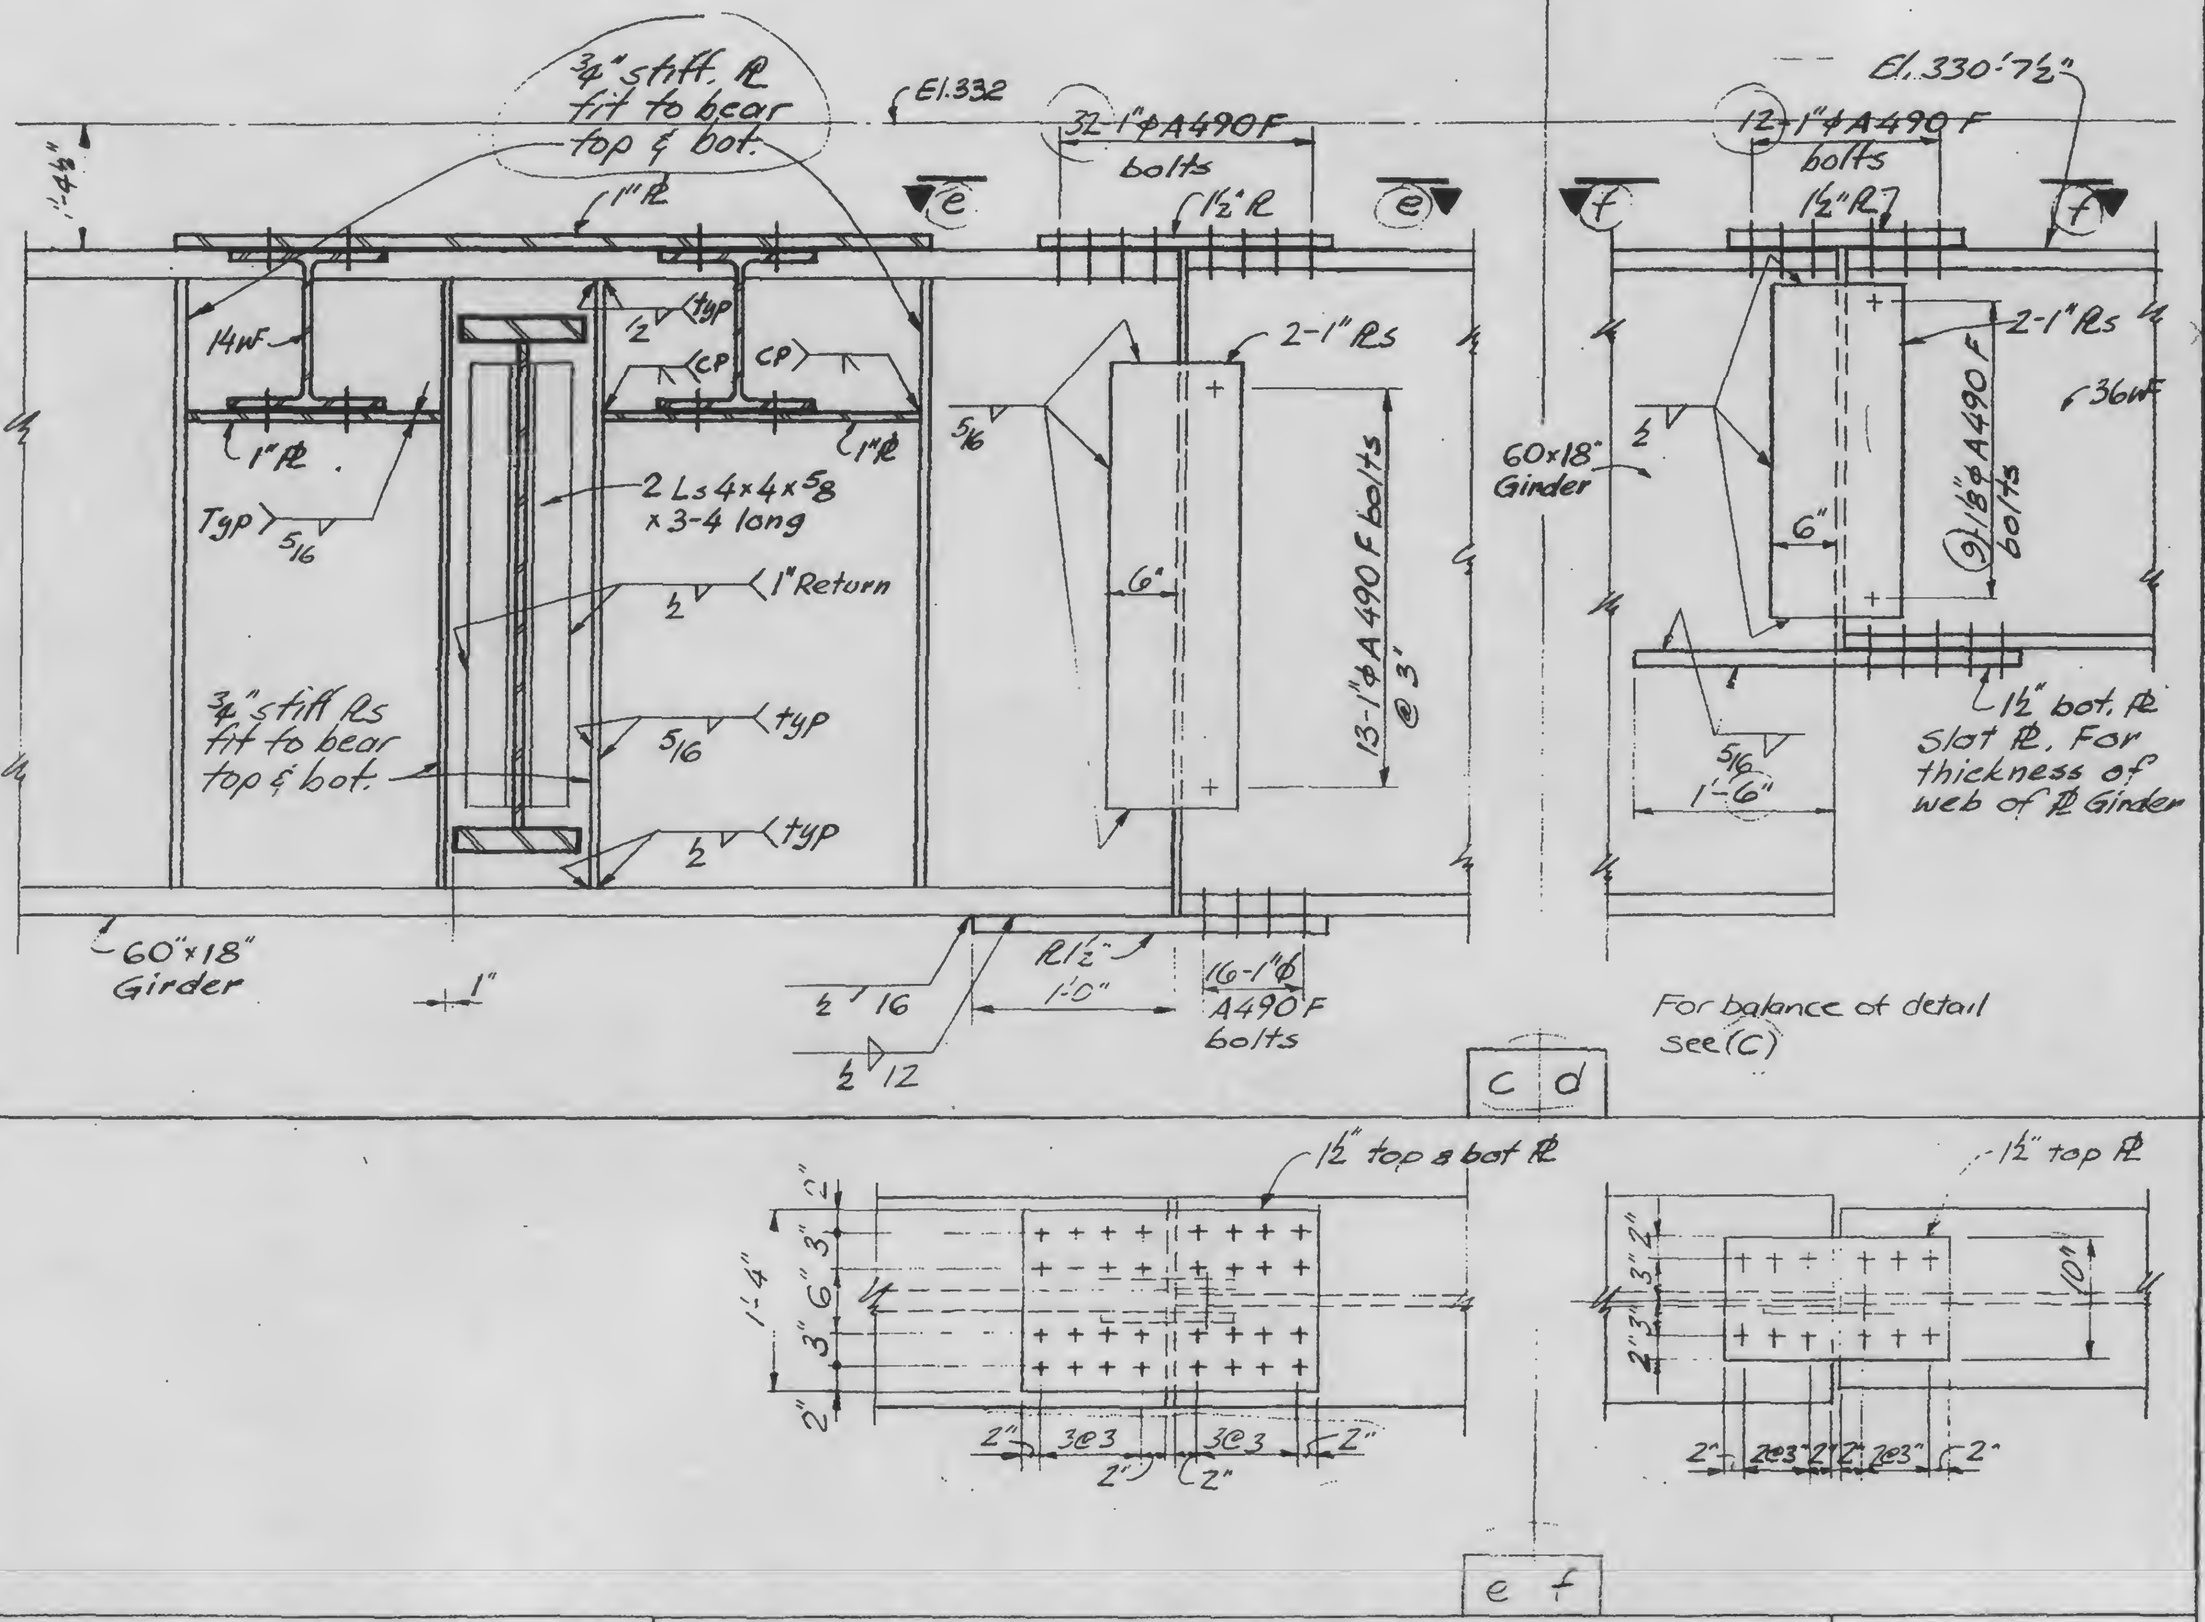

LICENSED PROFESSIONAL ENGINEER LESLIE E ROBERTSON NO. 34880 UNIVERSITY OF THE STATE OF NEW YORK

	PROJECT THE WORLD TRADE CENTER	TITLE CONNECTION DETAILS AT CANOPY
DRAWN JG	SKILLING, HELLE, CHRISTIANSEN, ROBERTSON	Structural & Civil Engineers
REVIEWED		

DATE 11-3-72

DWG NO. 13-K5.3-1.2