
SKILLING, HELLE, CHRISTIANSEN, ROBERTSON — Structural & Civil Engineers


PROJECT THE WORLD TRADE CENTER | TITLE DETAIL OF HANGERS AT STAIR | DATE 11-3-72

REVISIONS

Released for construction 11-20-72

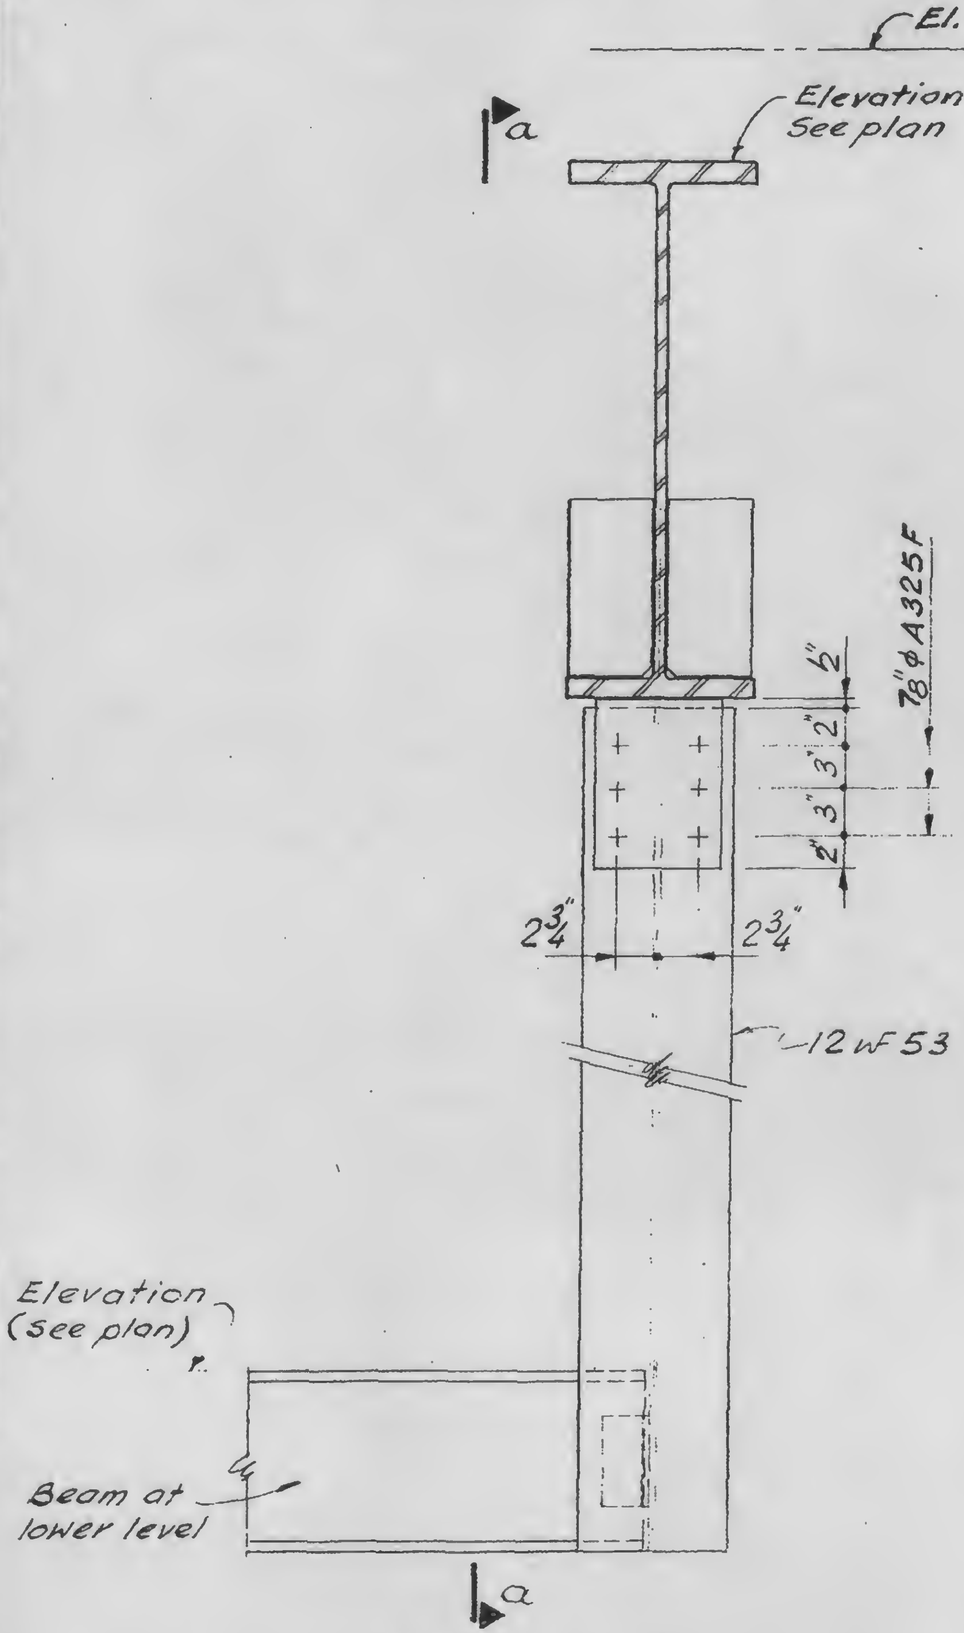

Elevation

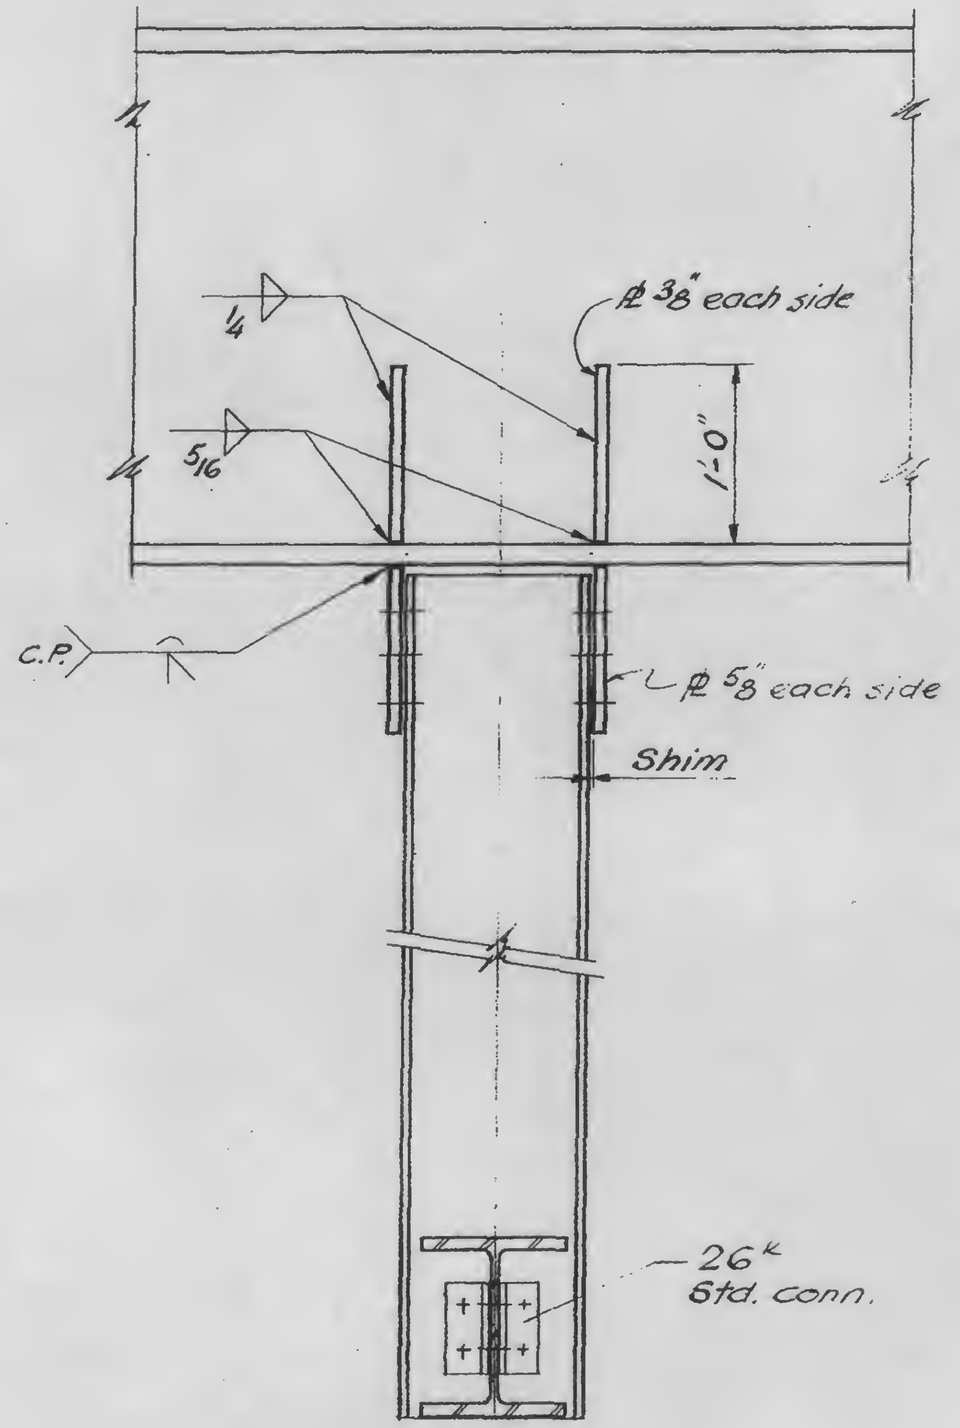

Section a-a

LICENSED PROFESSIONAL ENGINEER — LESLIE E. ROBERTSON — No. 34360 — UNIVERSITY OF THE STATE OF NEW YORK

DESIGNED

DRAWN John Guccius

REVIEWED

13-K6.2-2