SKILLING, HELLE, CHRISTIANSEN, ROBERTSON — Structural & Civil Engineers

PROJECT: THE WORLD TRADE CENTER

TITLE: El. 320 ZONE K3 - HANGERS - CONN. DETAILS

DATE: 5-7-73

REVISIONS

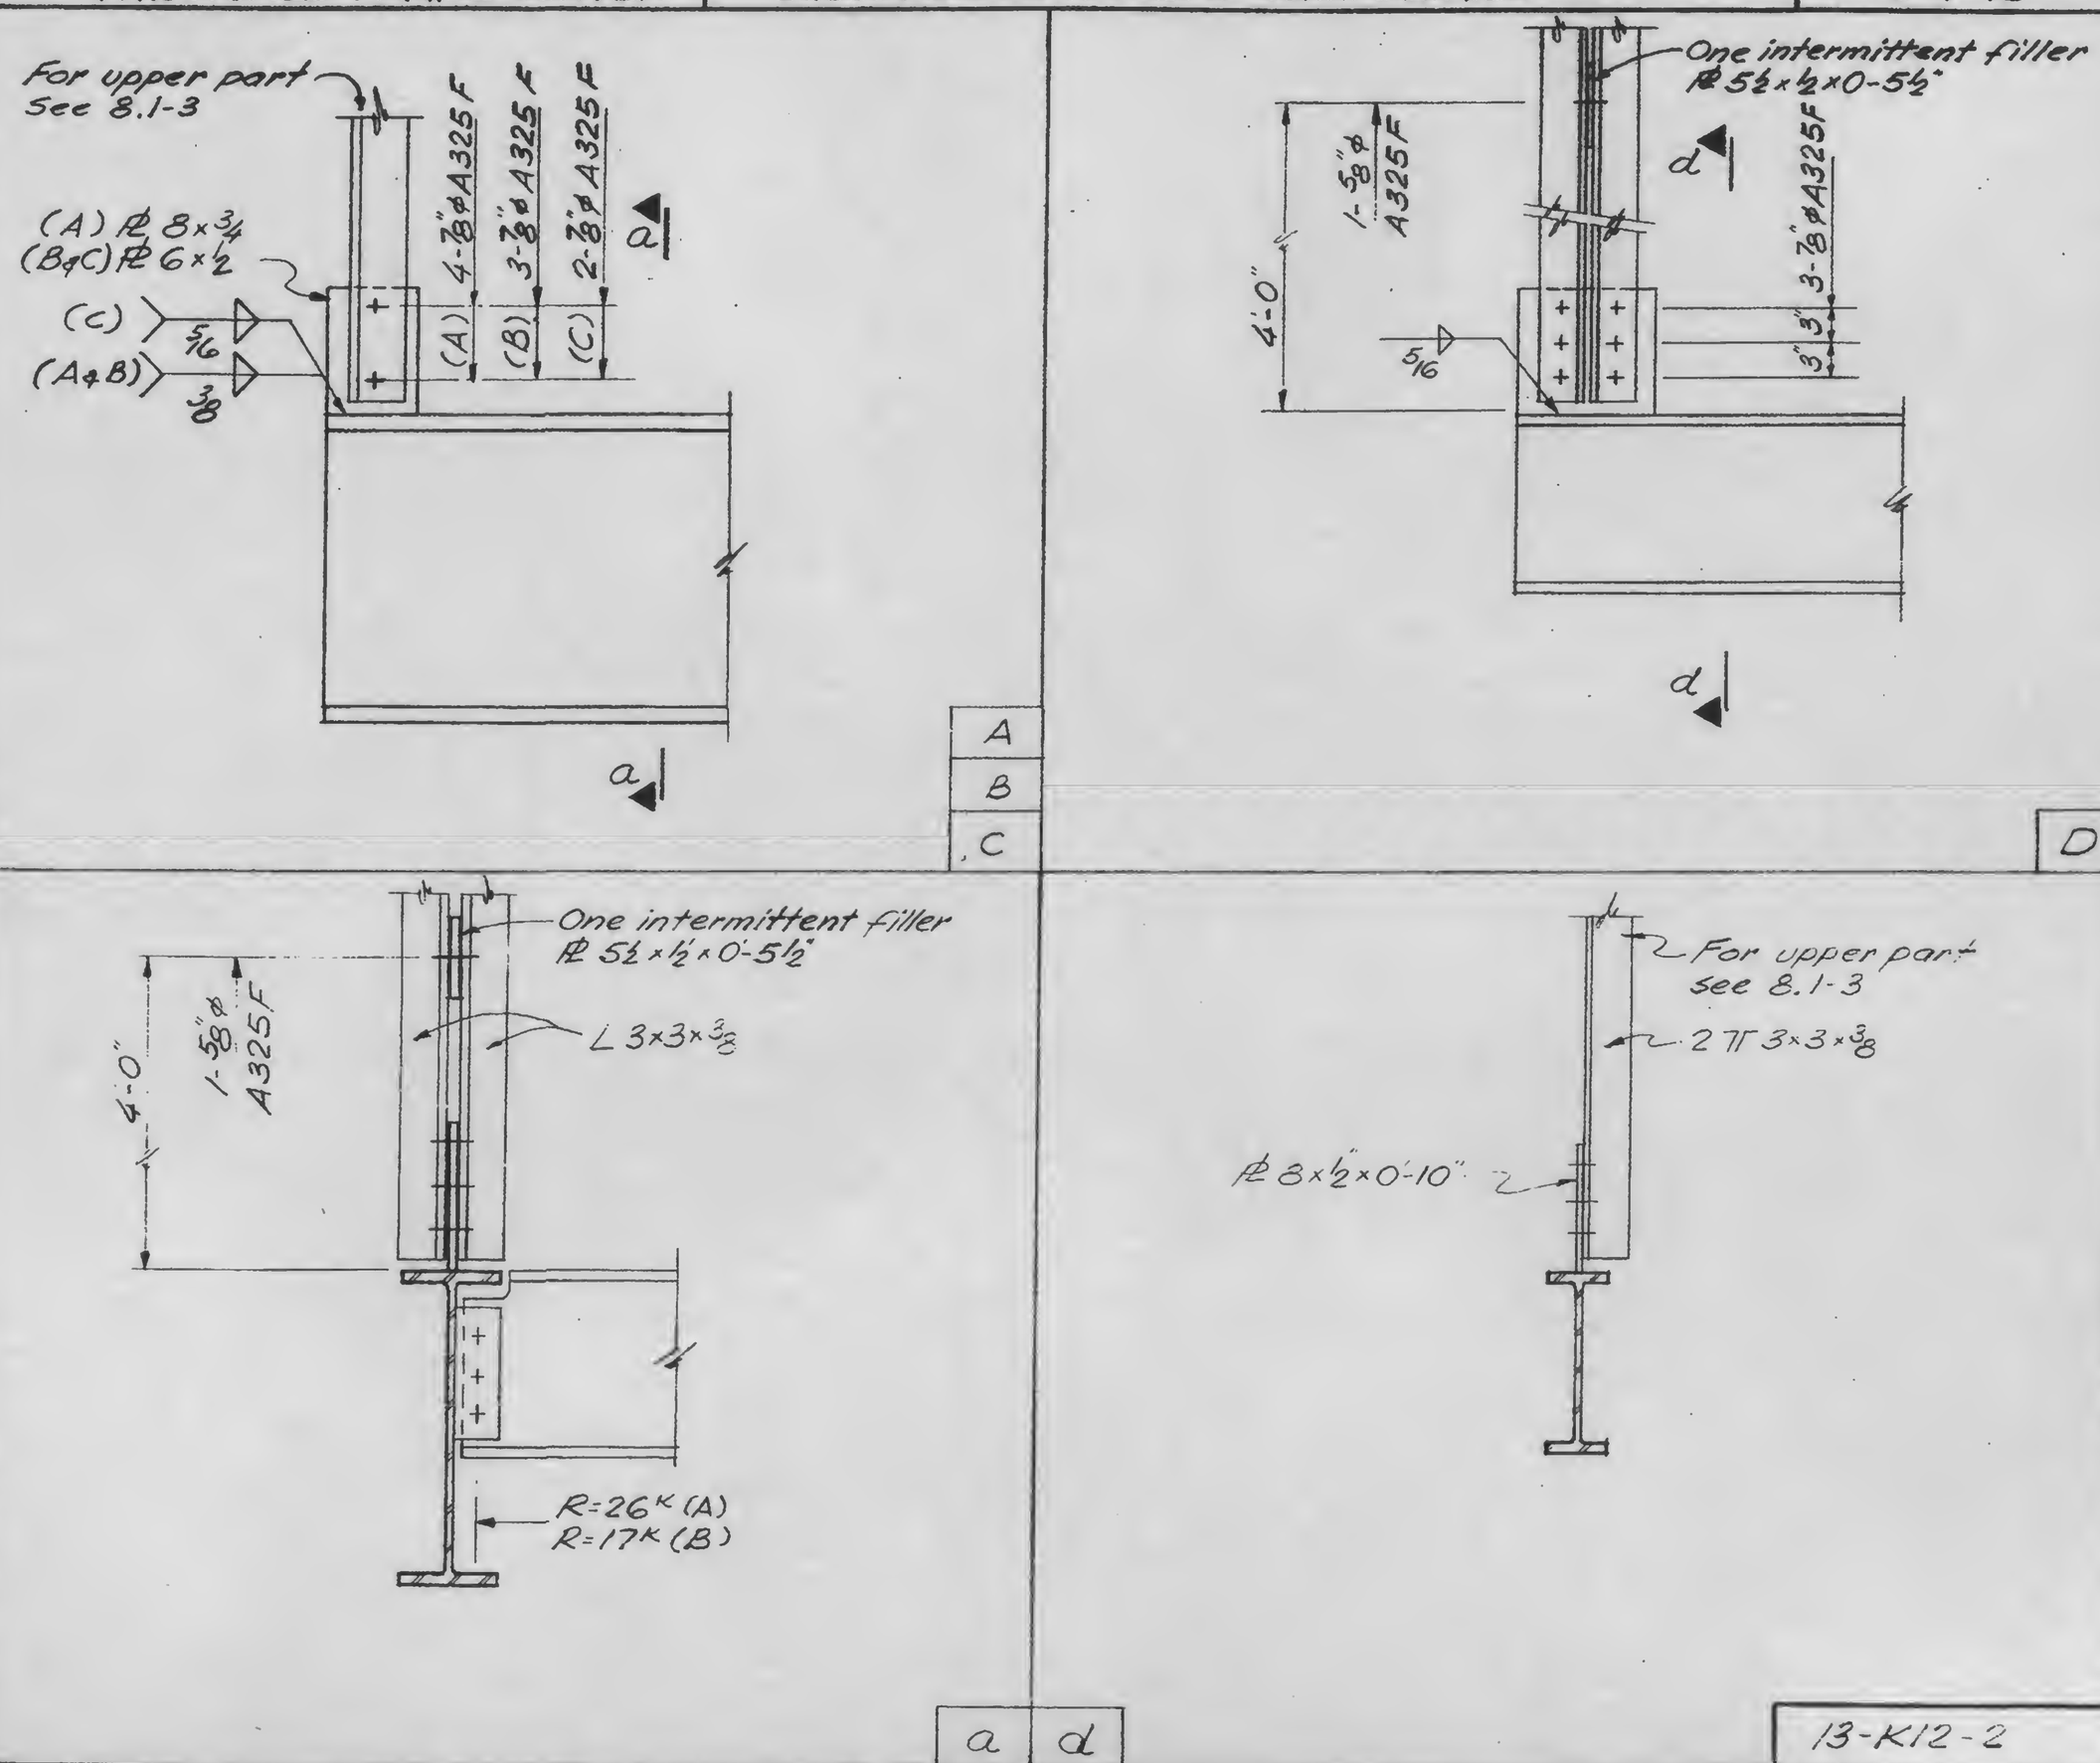

LICENSED PROFESSIONAL ENGINEER LESLIE E. ROBERTSON No. 34360 UNIVERSITY OF THE STATE OF NEW YORK

DESIGNED: K. Chiang

DRAWN: [signature]

REVIEWED: [signature]

13-K12-2