REVISIONS
1 2-1-79
2 3-12-79

SKILLING, HELLE, CHRISTIANSEN, ROBERTSON
CONSULTING STRUCTURAL AND CIVIL ENGINEERS


DRAWING NO 13-K19 9.1

PROJECT NTC-1978 HOTEL-SUPPORT REV. | PROJECT NO 701.283 | BY WDB

DATE 1-3-79

REINFORCING DETAILS - LINE 47

A | Ref. 13-K2.1-7 60-¾"Ø x 0'-4½" headed shear studs in 2 rows. <2>

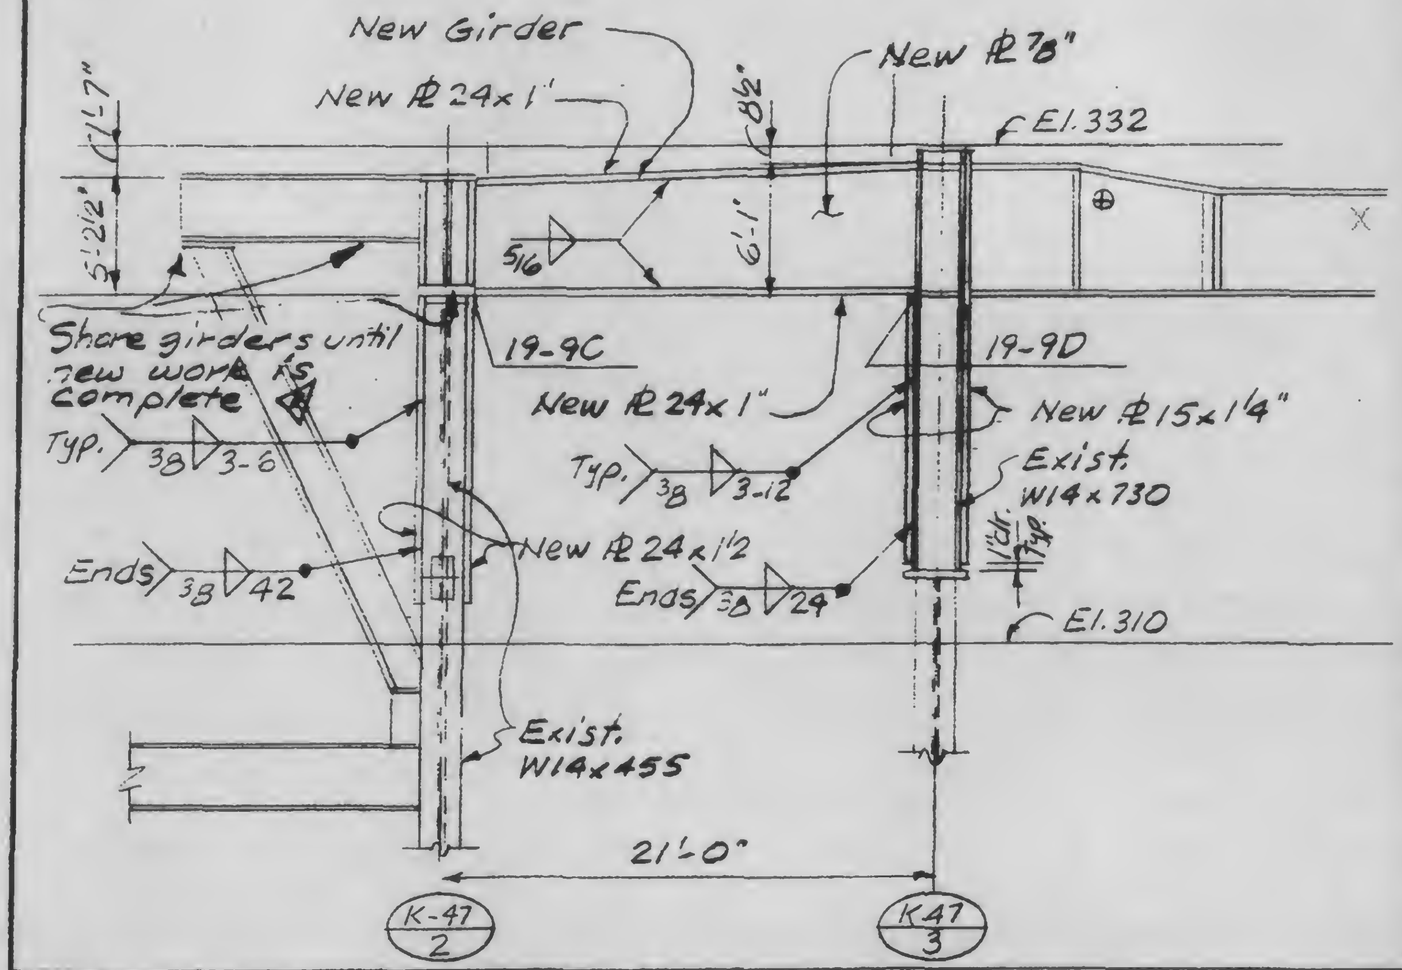

B

