REVISIONS
2-1-79
3-20-79

SKILLING, HELLE, CHRISTIANSEN, ROBERTSON
CONSULTING STRUCTURAL AND CIVIL ENGINEERS

PROJECT NTC-197B HOTEL-SUPPORT REV. | PROJECT NO. 701.283 | BY WCB

DRAWING NO. 13-K19 11.1

DATE 1-3-79

REINFORCING DETAILS

A
B
C

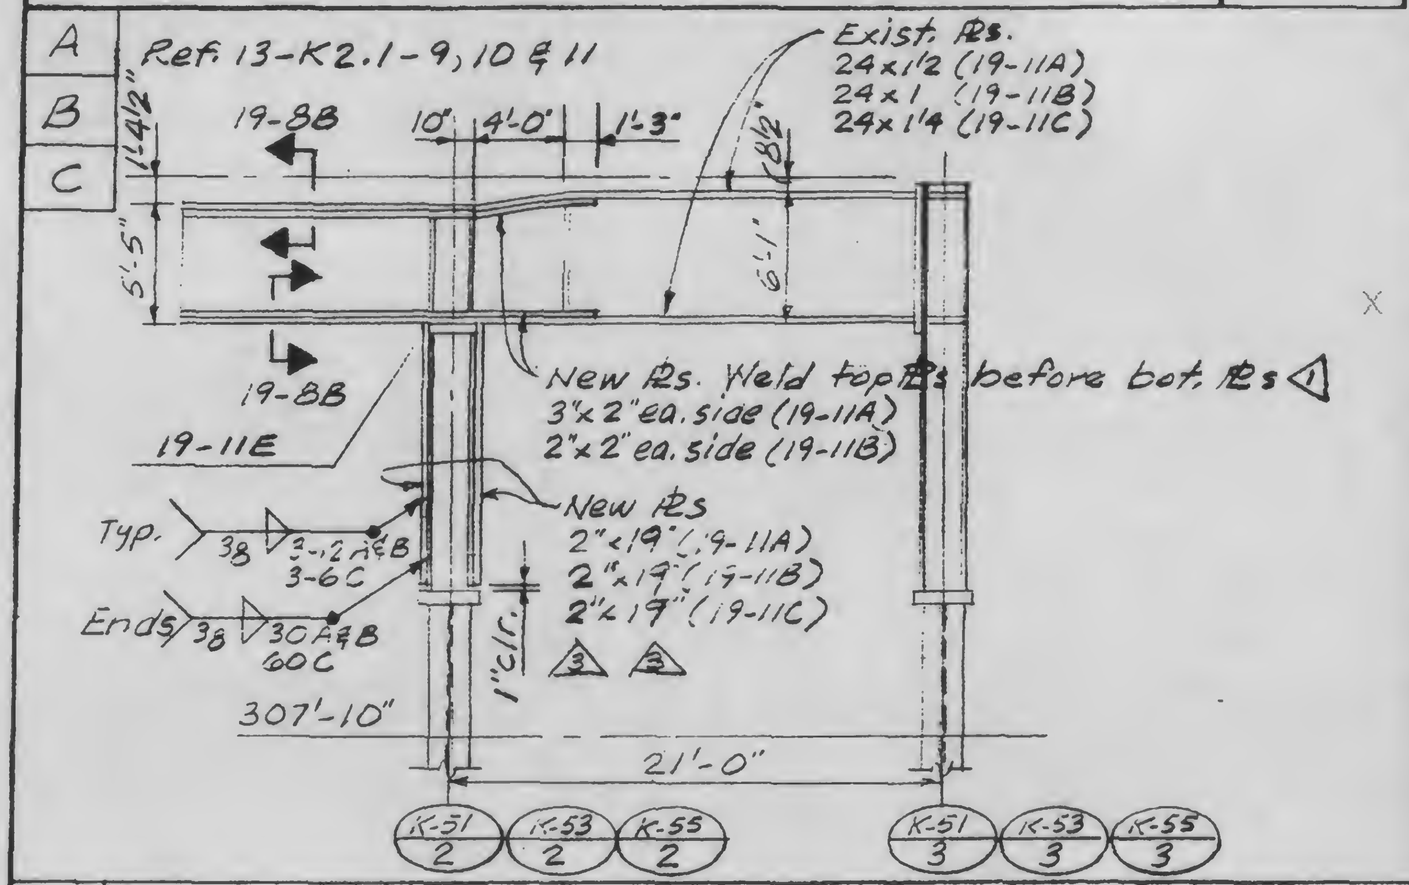

D

