REVISIONS
10/5/79

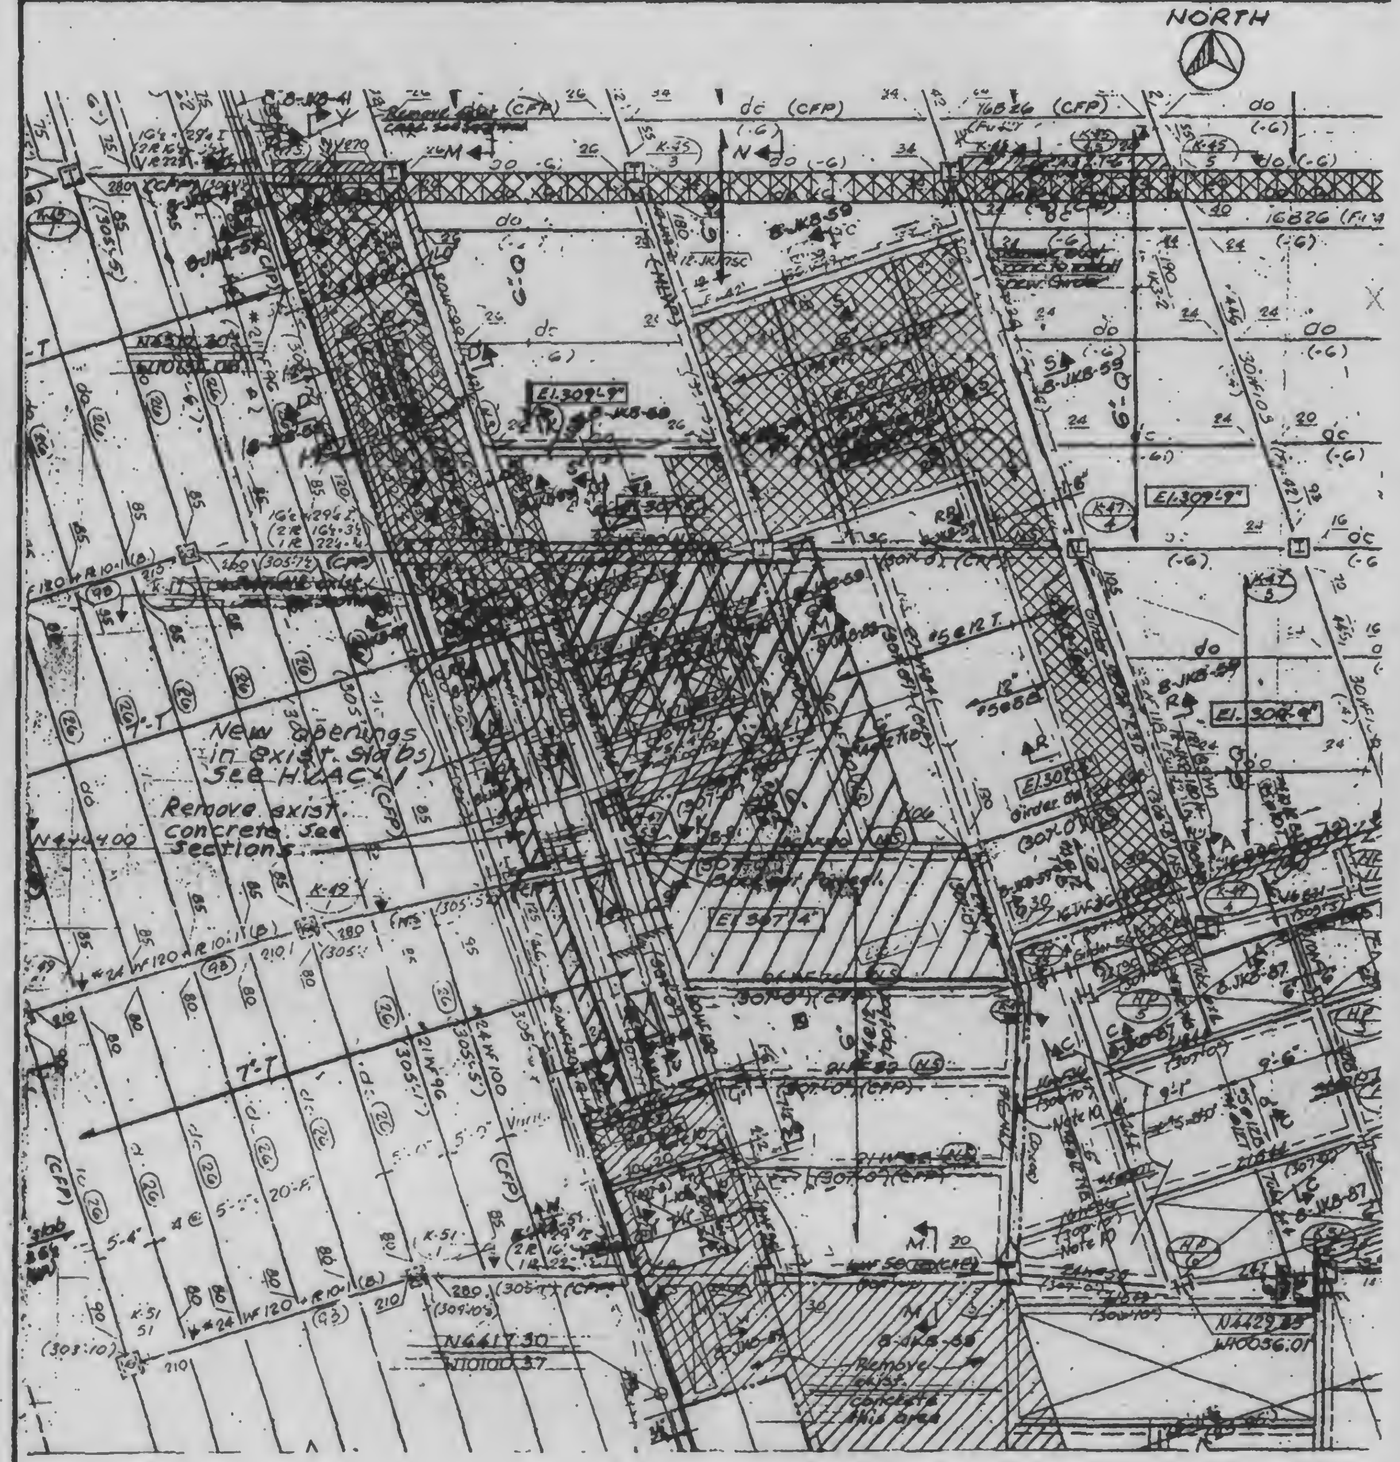
SKILLING, HELLE, CHRISTIANSEN, ROBERTSON
CONSULTING STRUCTURAL AND CIVIL ENGINEERS

DRAWING NO. 13-K19-15.1

PROJECT WTC-1978 HOTEL - SUPPORT REV. | PROJECT NO. 701.283 | BY WAB

TRANSFORMER AREA - DEMOLITION PLAN - EL. 307-4

DATE 9/7/79


NORTH
New openings in exist. slabs See H.V.A.C.
Remove exist. concrete See Sections
Remove exist. concrete this area
EL. 307'-4"
EL. 307'-9"
EL. 309'-9"
EL. 307'-4"
EL. 307'-4"
EL. 307'-4