REVISIONS
11-15 79

SKILLING, HELLE, CHRISTIANSEN, ROBERTSON
CONSULTING STRUCTURAL AND CIVIL ENGINEERS

DRAWING NO. 13-K19 18.1

PROJECT WTC-1978 HOTEL SUPPORT REV. | PROJECT NO. 701-293 | BY

DATE 4/6/77

NEW ELEVATOR SUPPORT-EL. 294 & 310

PLAN EL. 310

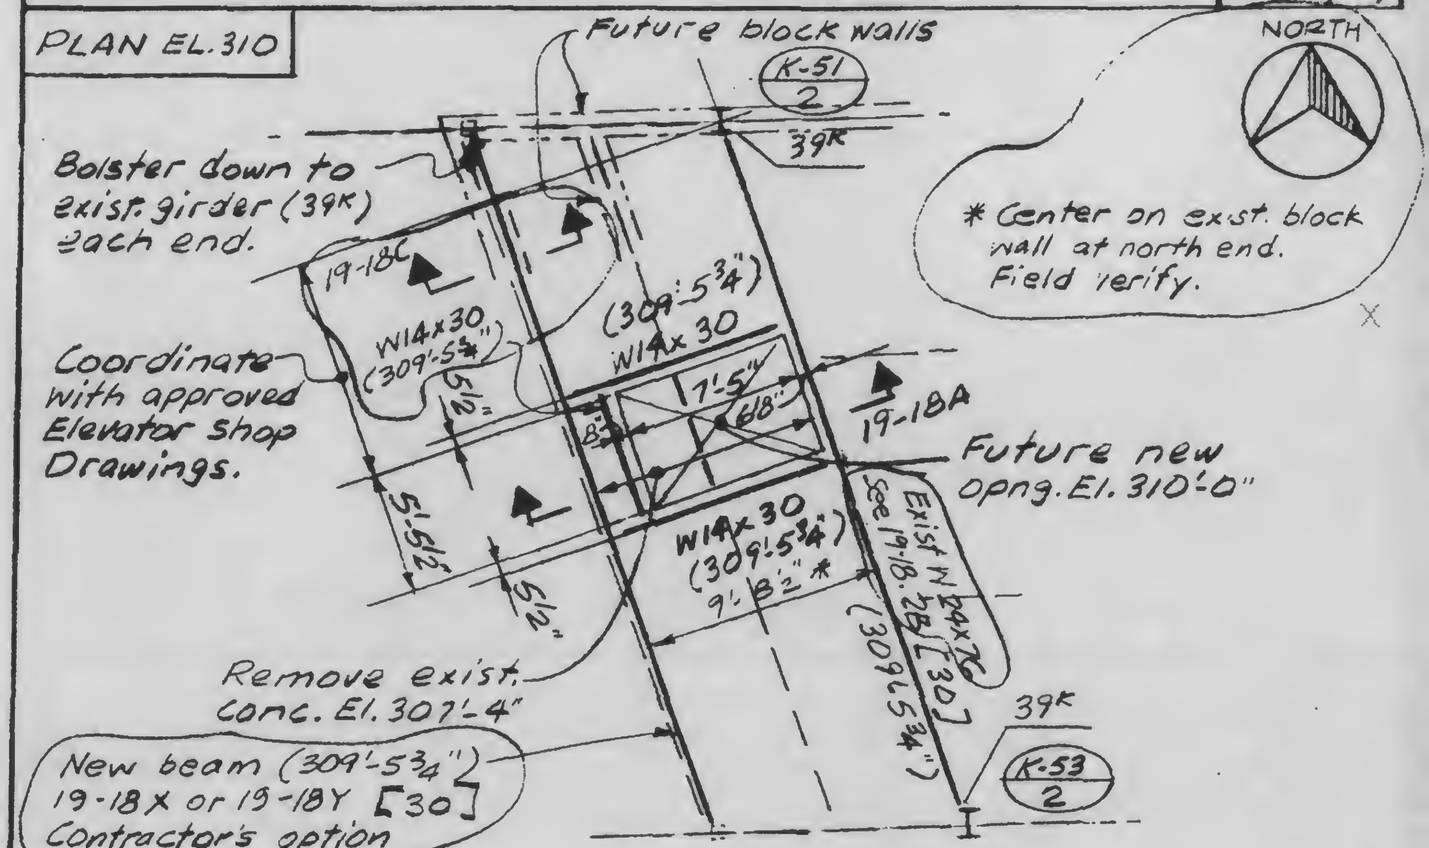

PLAN EL 294

