SKILLING, HELLE, CHRISTIANSEN, ROBERTSON
CONSULTING STRUCTURAL AND CIVIL ENGINEERS

PROJECT WTC-1978 HOTEL-SUPPORT REV. | PROJECT NO. 701.283 | DRAWING NO. 13-K19 20.3

ELEVATOR BUFFER BEAMS

DATE 5-31-79

SKILLING, HELLE, CHRISTIANSEN, ROBERTSON — Structural & Civil Engineers
PROJECT THE WORLD TRADE CENTER | TITLE PLACEMENT OF HALL REINF. AT EL 284 | DATE 1-15-72

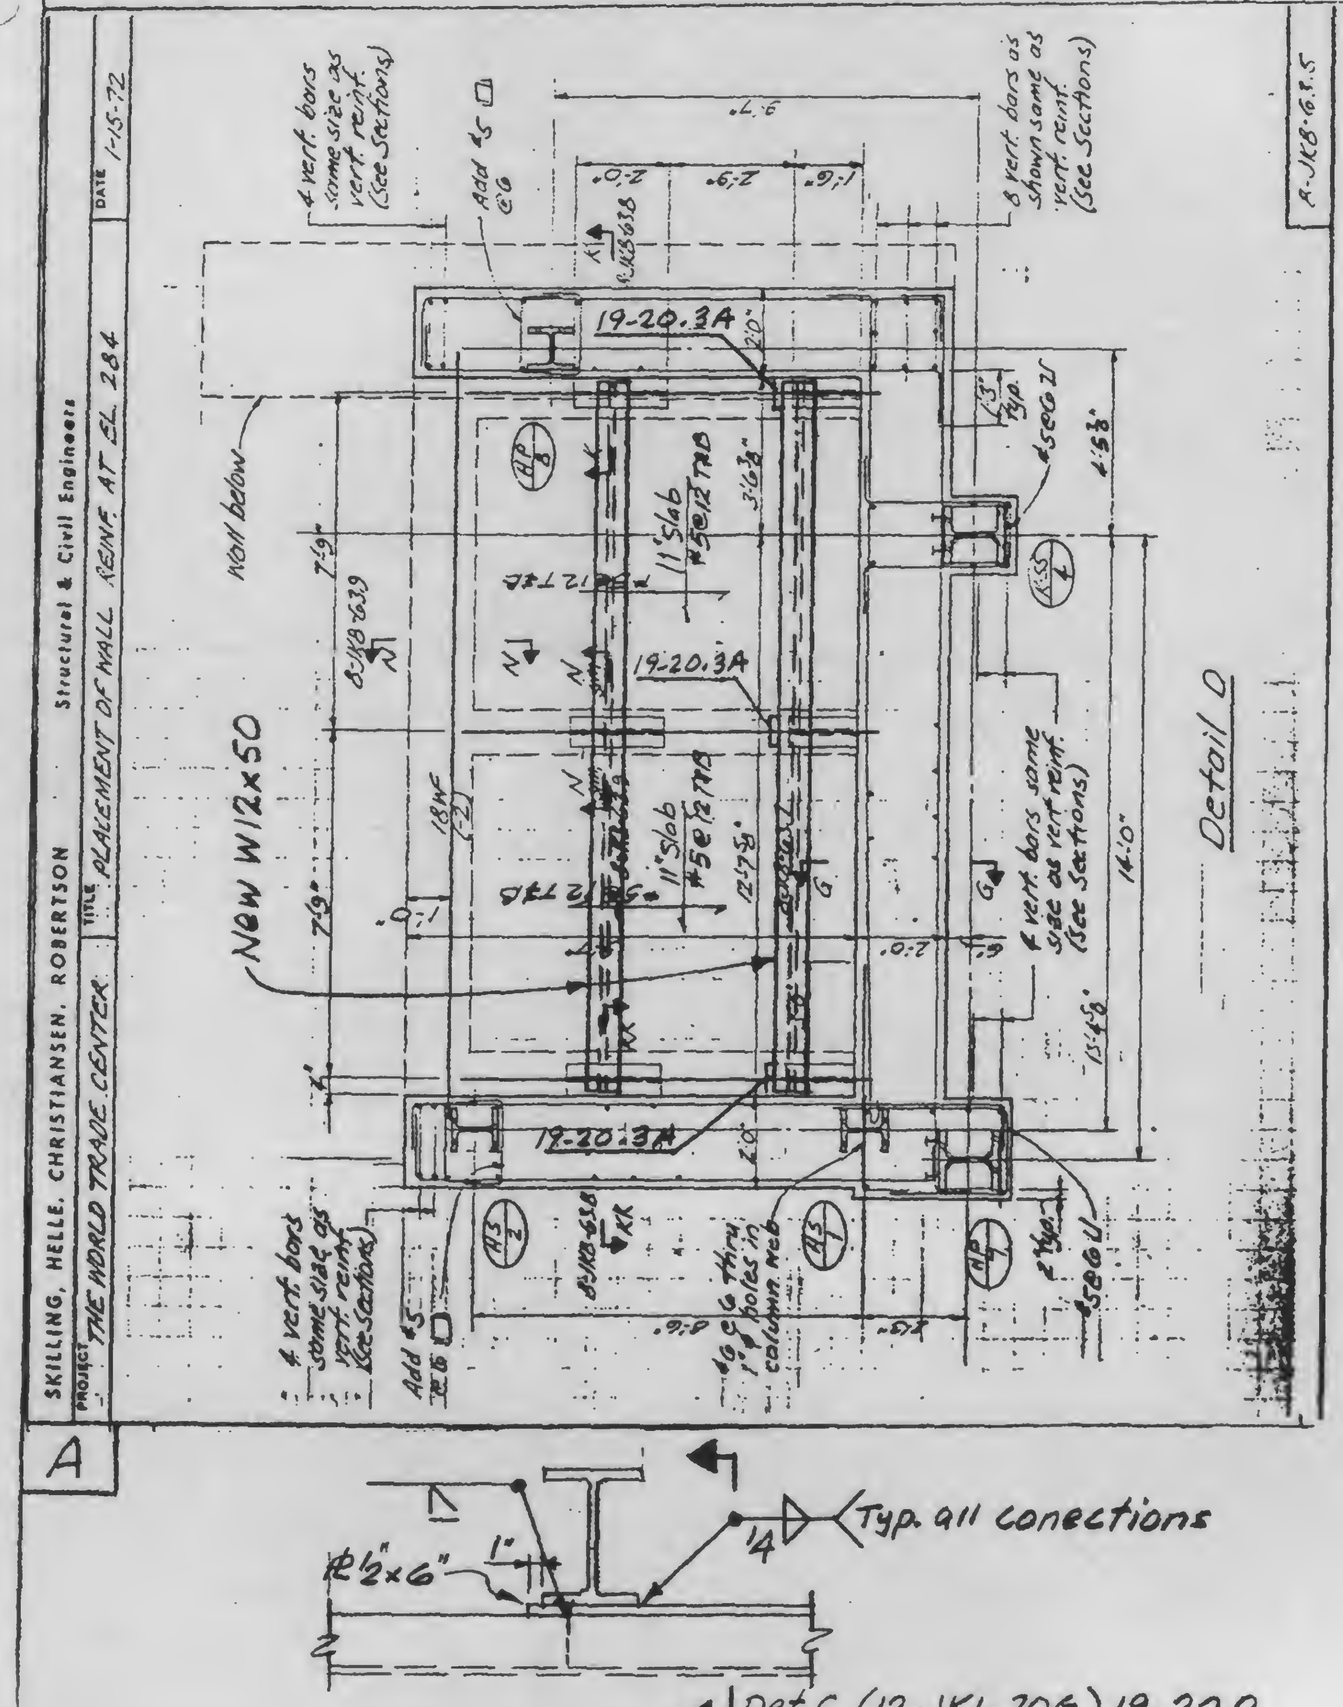

Det. C (12-JK1-706) 19-20.2