REVISIONS

SKILLING, HELLE, CHRISTIANSEN, ROBERTSON
CONSULTING STRUCTURAL AND CIVIL ENGINEERS

DRAWING NO. SKETCH 332-2

PROJECT WTC-1978 HOTEL SUPPORT REV | PROJECT NO. 701.283 | BY WAB

EL. 332 SLAB DETAILS

DATE 4/23/79

A

Note: Remove exist. concrete without damage to exist. reinforcing - Typical.

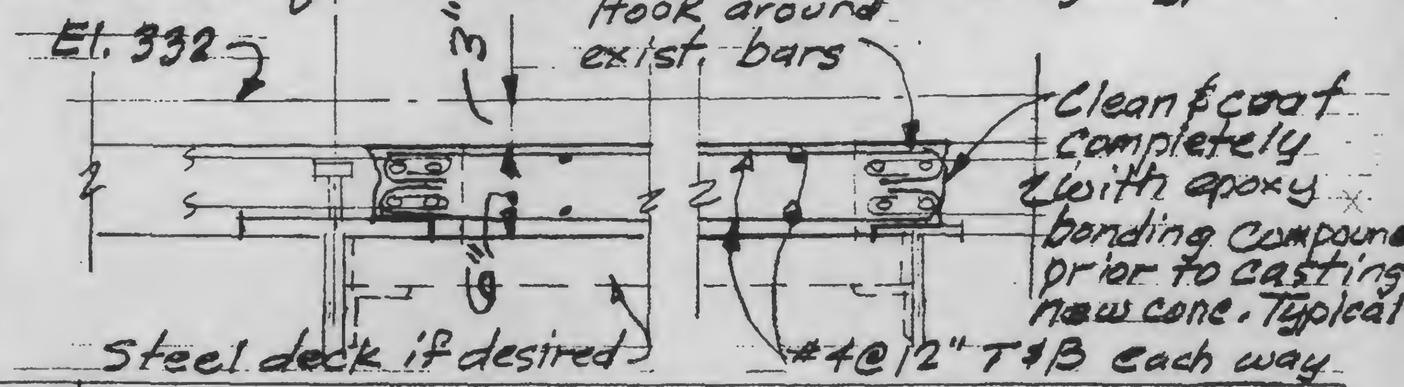

B

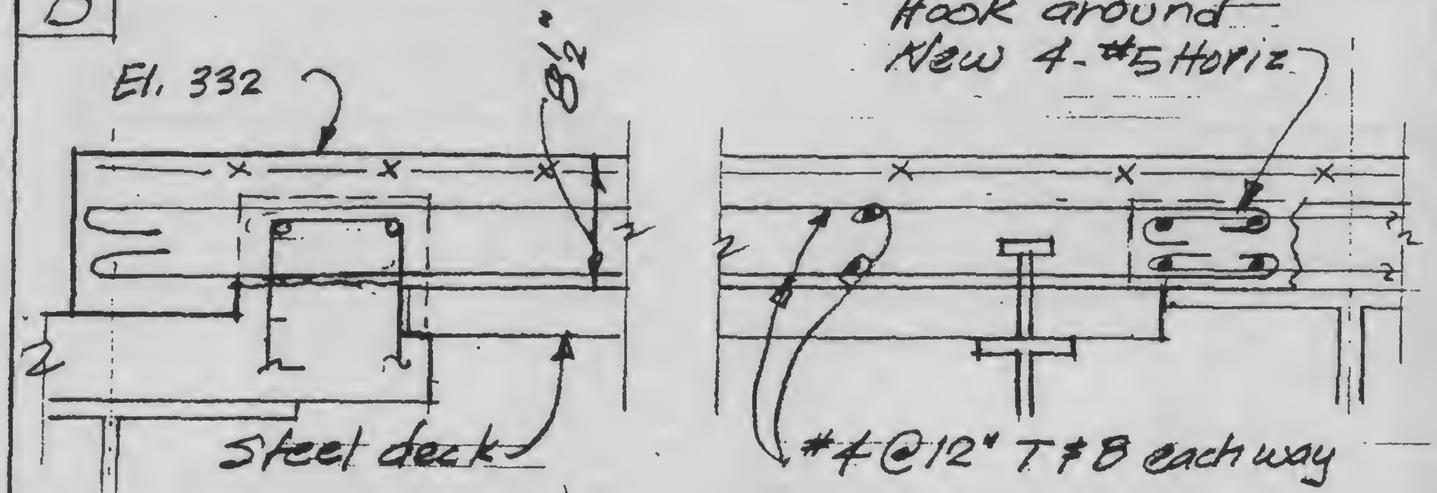

C

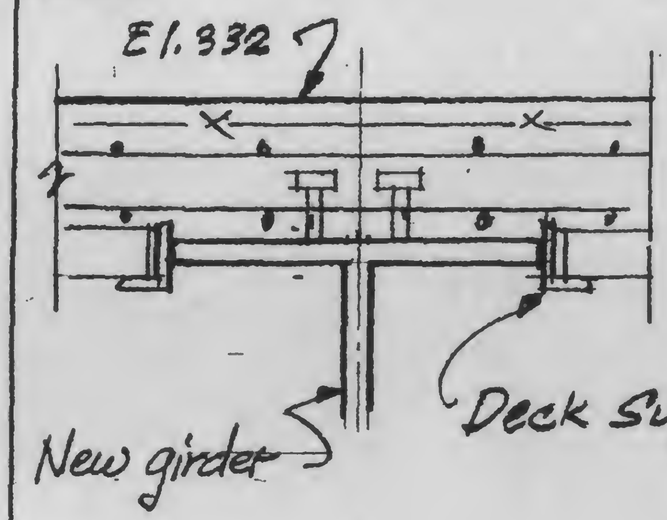

D

