REVISIONS

SKILLING, HELLE, CHRISTIANSEN, ROBERTSON
CONSULTING STRUCTURAL AND CIVIL ENGINEERS


DRAWING NO. 13-K19 15

PROJECT WTC-1978 HOTEL-SUPPORT REV. | PROJECT NO. 701.283 | BY

DATE 3-12-79

EL. 294 TRANSFORMER SUPPORTS

VOID

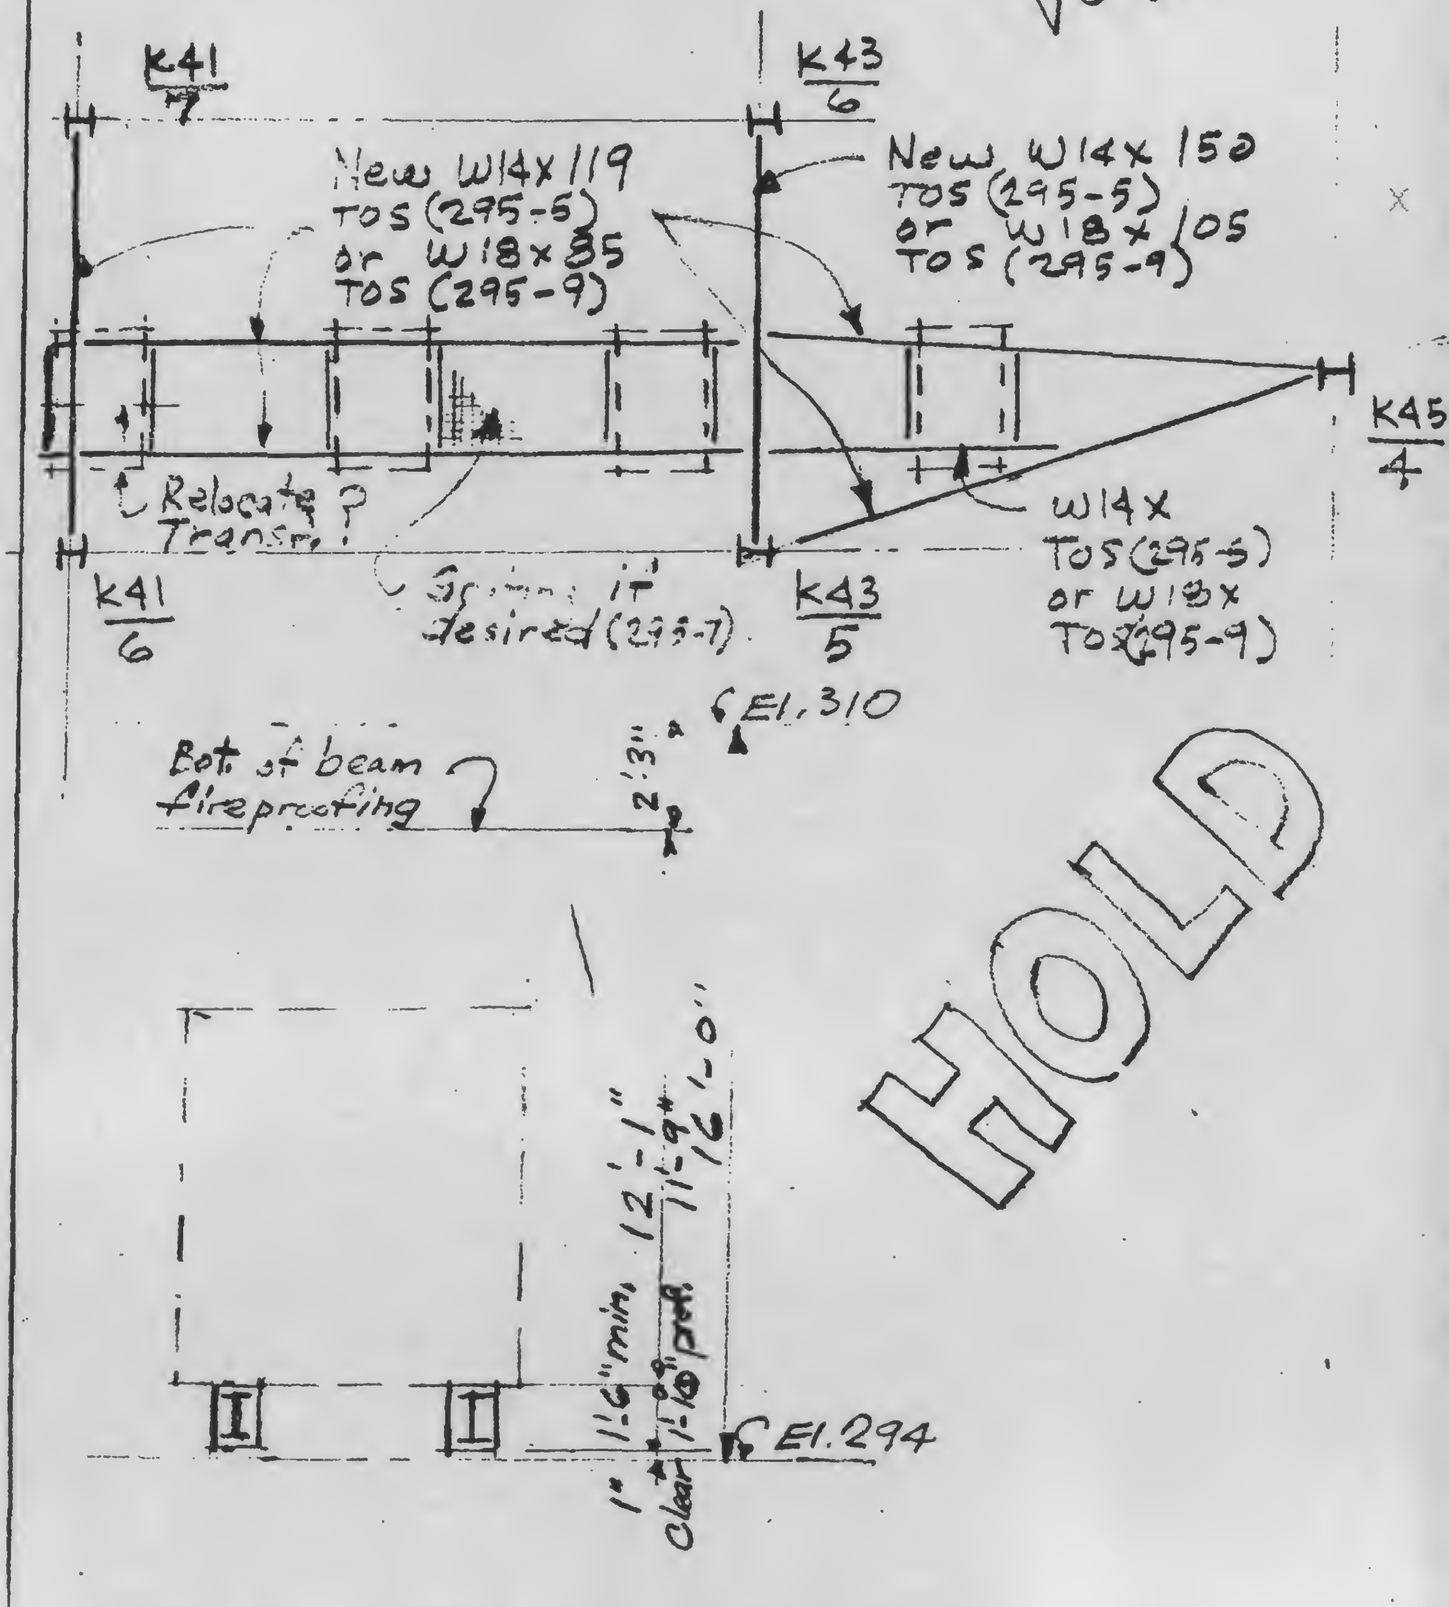

HOLD