REVISIONS

SKILLING, HELLE, CHRISTIANSEN, ROBERTSON
CONSULTING STRUCTURAL AND CIVIL ENGINEERS

DRAWING NO. 13-K19 21.2

PROJECT WTC-1978 HOTEL-SUPPORT REV. | PROJECT NO. 401-283 | BY WAB | DATE 10/31/79

CON ED-P.C. SPLICE CHAMBER SUPPORT

PLAN

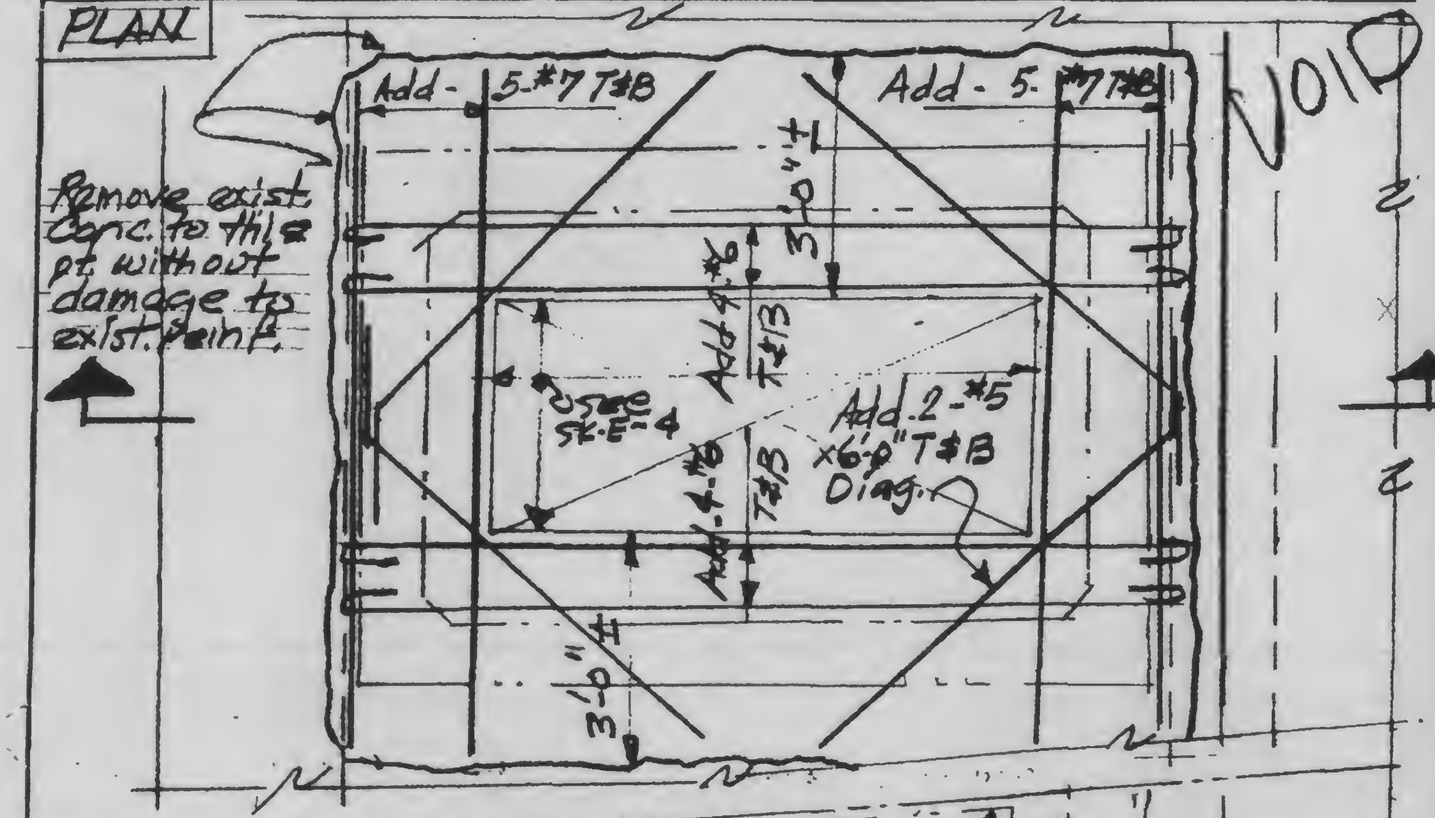

SECTION

