
SKILLING, HELLE, CHRISTIANSEN, ROBERTSON — Structural & Civil Engineers

PROJECT THE WORLD TRADE CENTER | TITLE PART PLAN-EXISTING BEAMS TO BE REMOVED | DATE 11-20-72

REVISIONS

RELEASED FOR CONSTRUCTION 11-20-72

12-11-72

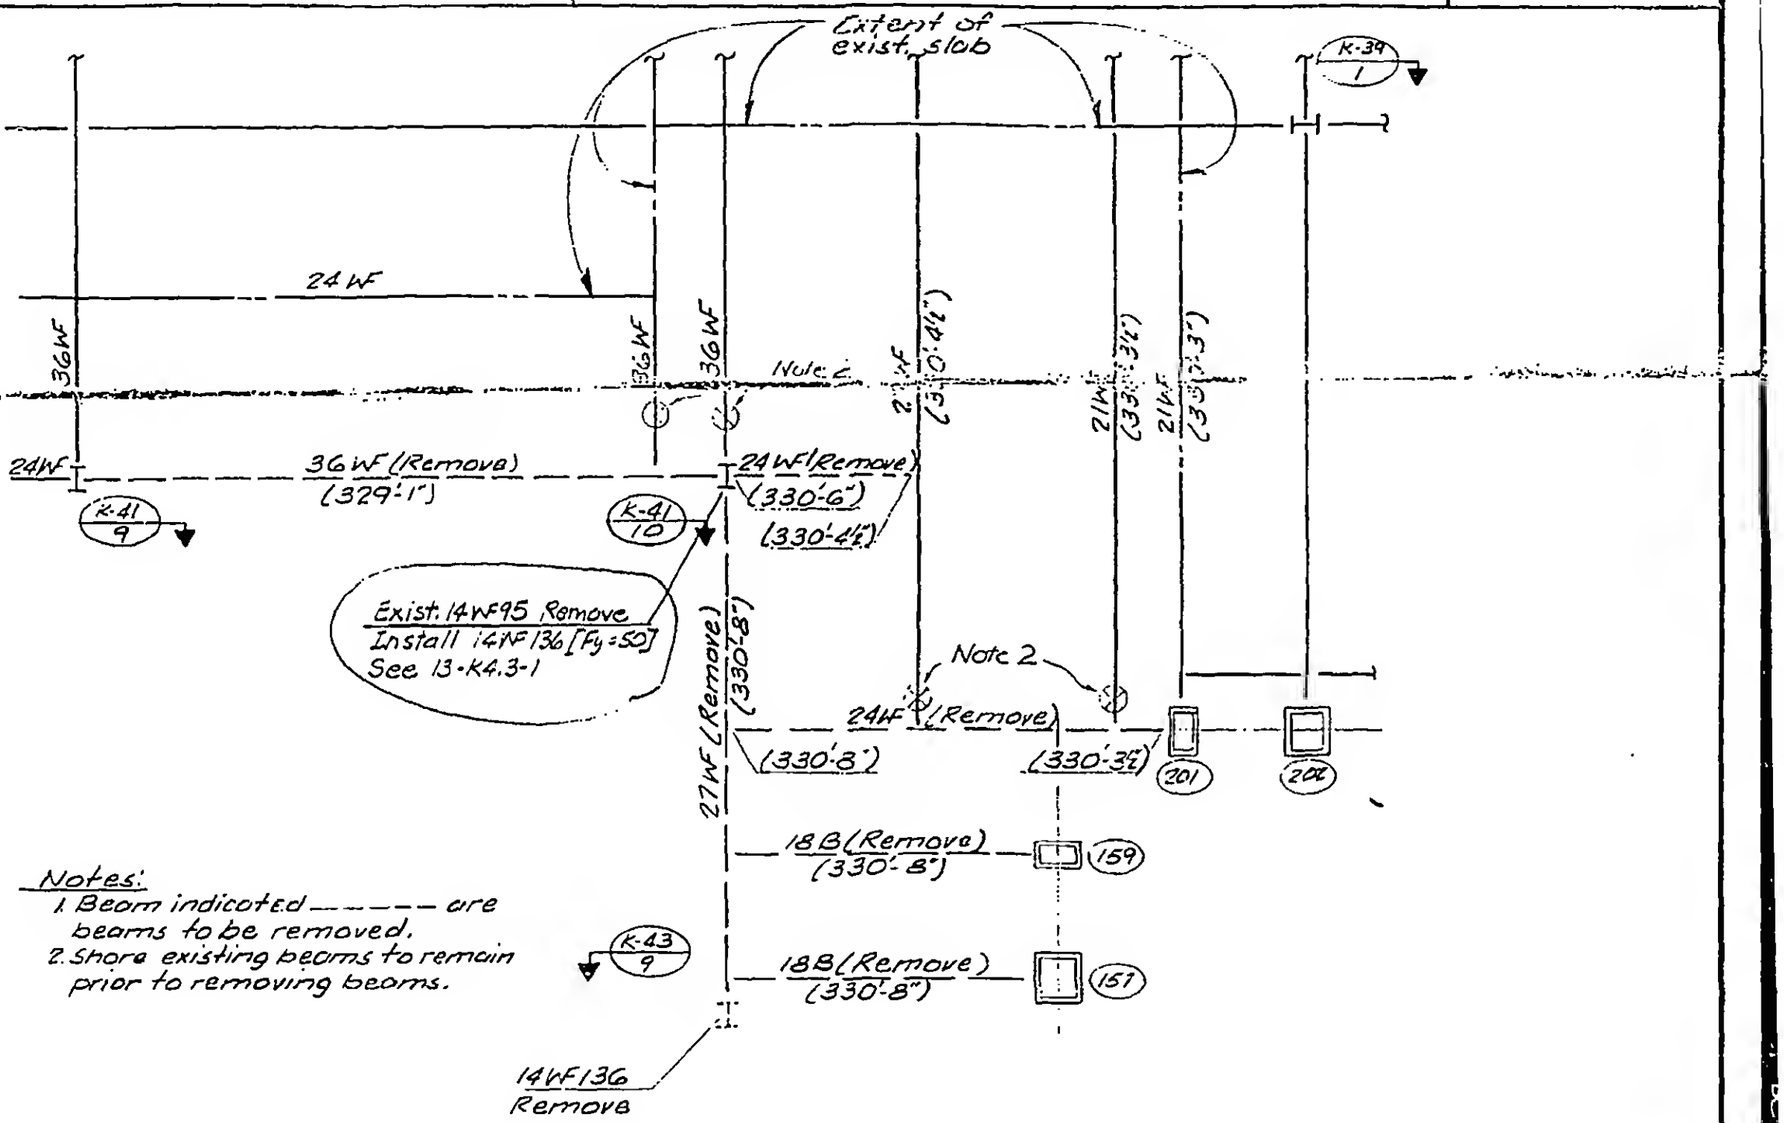

Notes:
1. Beam indicated ------ are beams to be removed.
2. Shore existing beams to remain prior to removing beams.

Part Plan at El. 332'-0"

LICENSED PROFESSIONAL ENGINEER — LESLIE E. ROBERTSON — NO 34360 — UNIVERSITY OF THE STATE OF NEW YORK

DESIGNED

DRAWN TR

REVIEWED

13-K1.5-1