SKILLING, HELLE, CHRISTIANSEN, ROBERTSON — Structural & Civil Engineers


PROJECT: THE WORLD TRADE CENTER | TITLE: BALLROOM GIRDER - ELEVATIONS | DATE: 11-3-72

REVISIONS

RELEASE FOR CONSTRUCTION 11-20-72

12-11-72

6-4-73

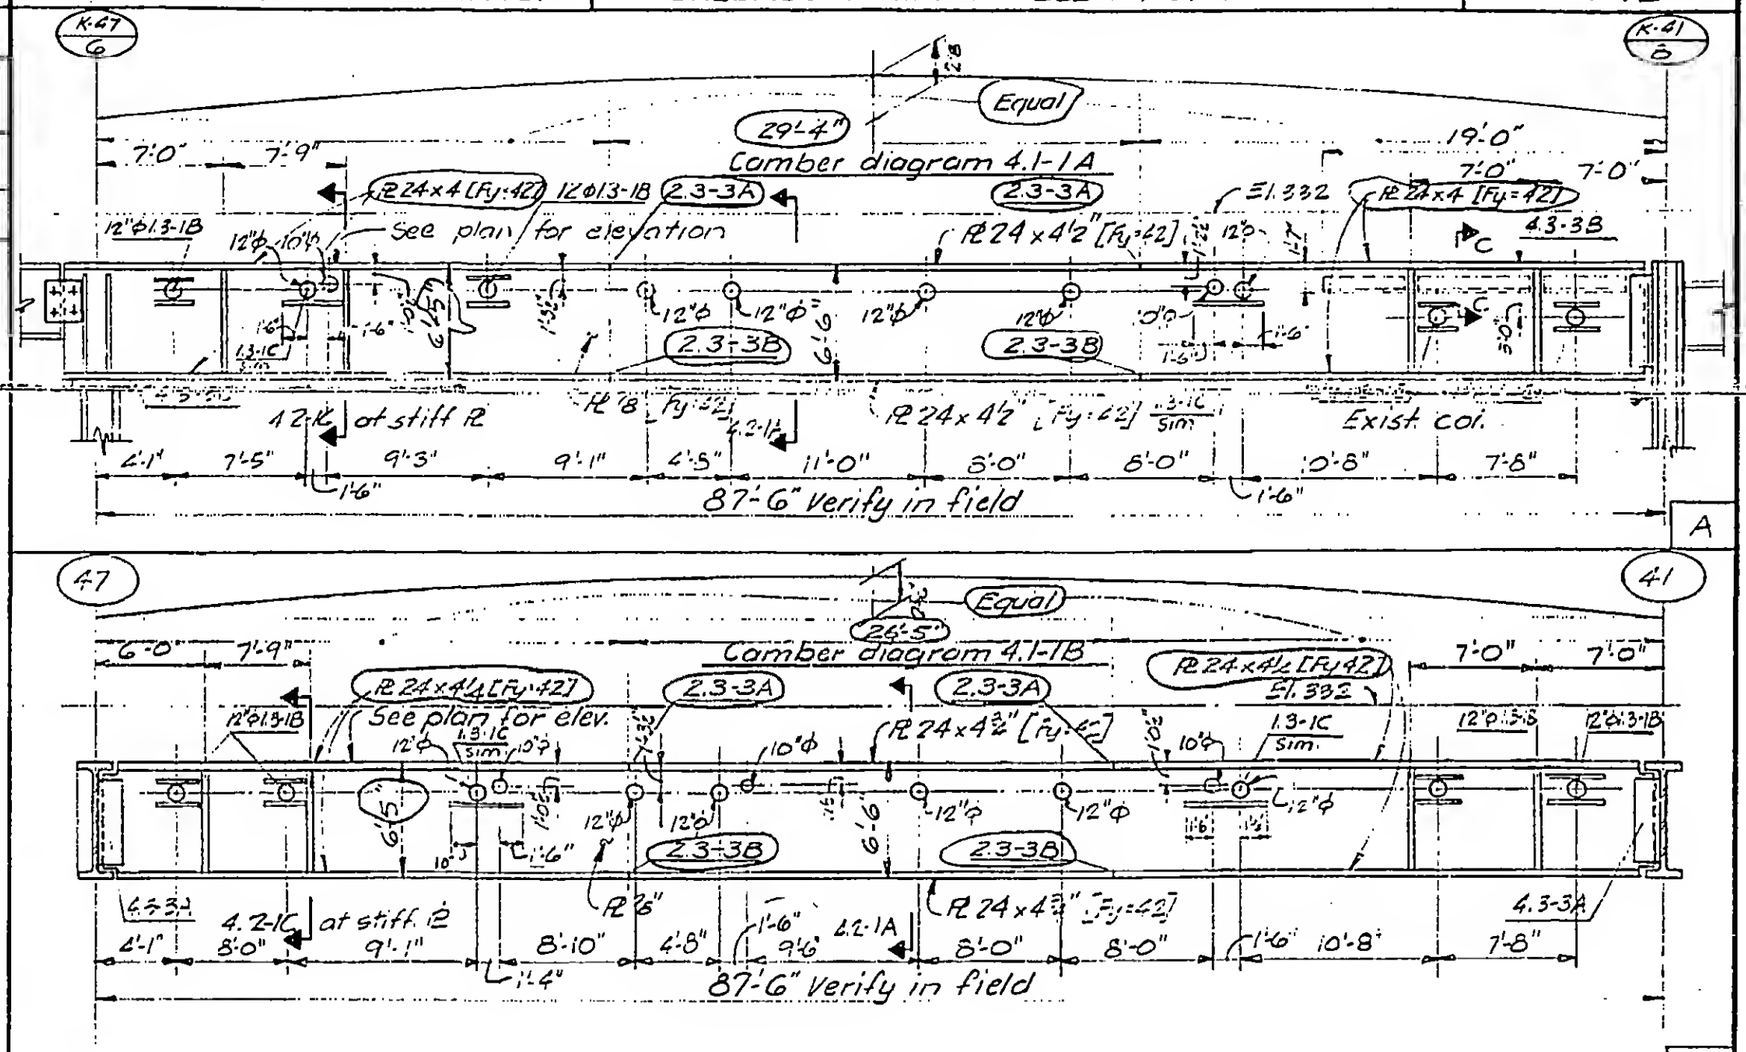

LICENSED PROFESSIONAL ENGINEER — LESLIE E. ROBERTSON — No. 34360 — UNIVERSITY OF THE STATE OF NEW YORK

DESIGNED: WAB

DRAWN: TR

REVIEWED: