

SCALE

REVISIONS

Released for construction 11-24-72

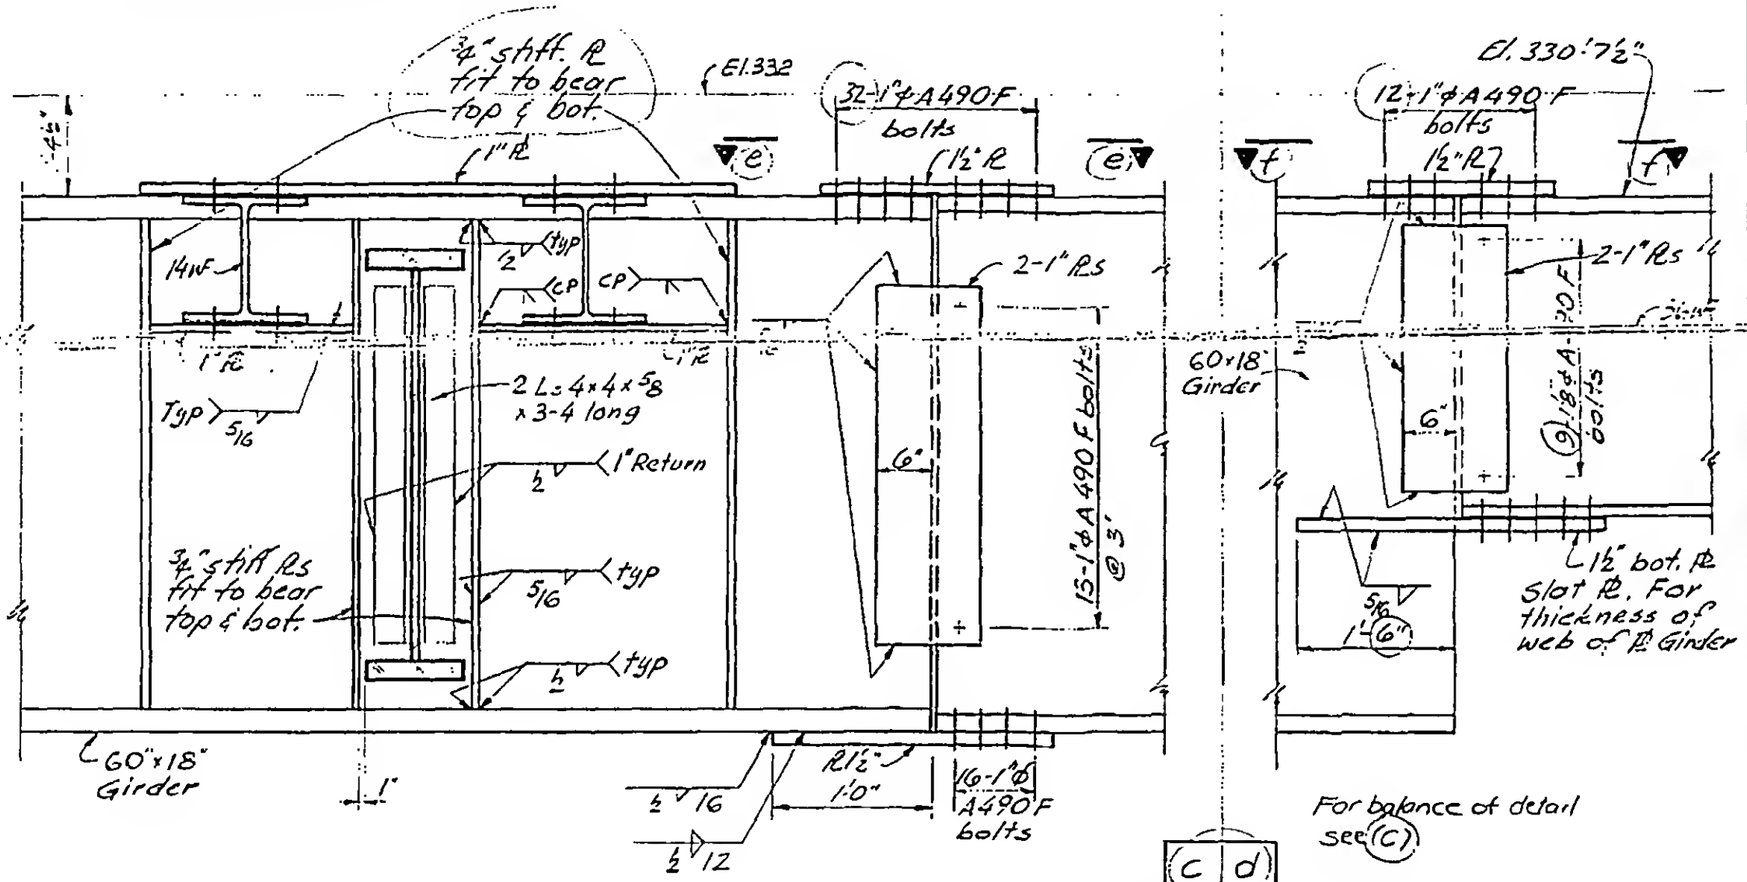

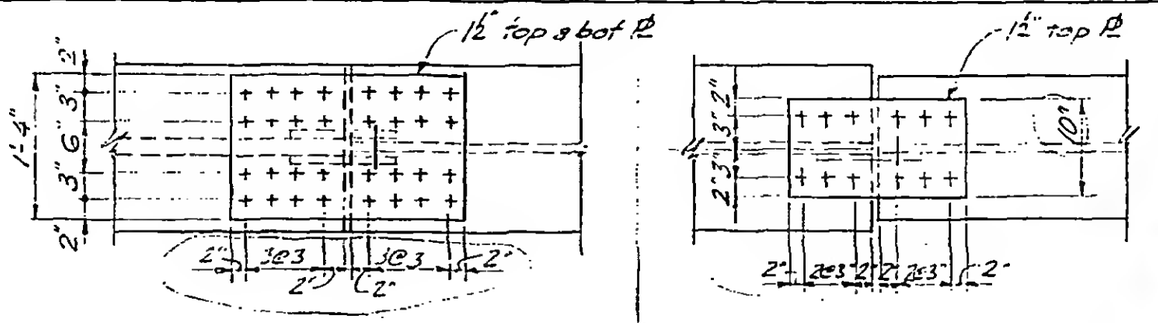

(c) (d) (e) (f)

DESIGNED	PROJECT THE WORLD TRADE CENTER	TITLE CONNECTION DETAILS AT CANOPY	DATE 11-3-72
DRAWN JG	SKILLING, HELLE, CHRISTIANSEN, ROBERTSON Structural & Civil Engineers		DWG. NO 13-K53-1.2
REVIEWED			