
SKILLING, HELLE, CHRISTIANSEN, ROBERTSON — Structural & Civil Engineers

PROJECT: THE WORLD TRADE CENTER | TITLE: NOTCH & NEW SUPPORT FOR EXIST. BEAMS-ELEVATION | DATE: 3-15-73

REVISIONS

5-7-73

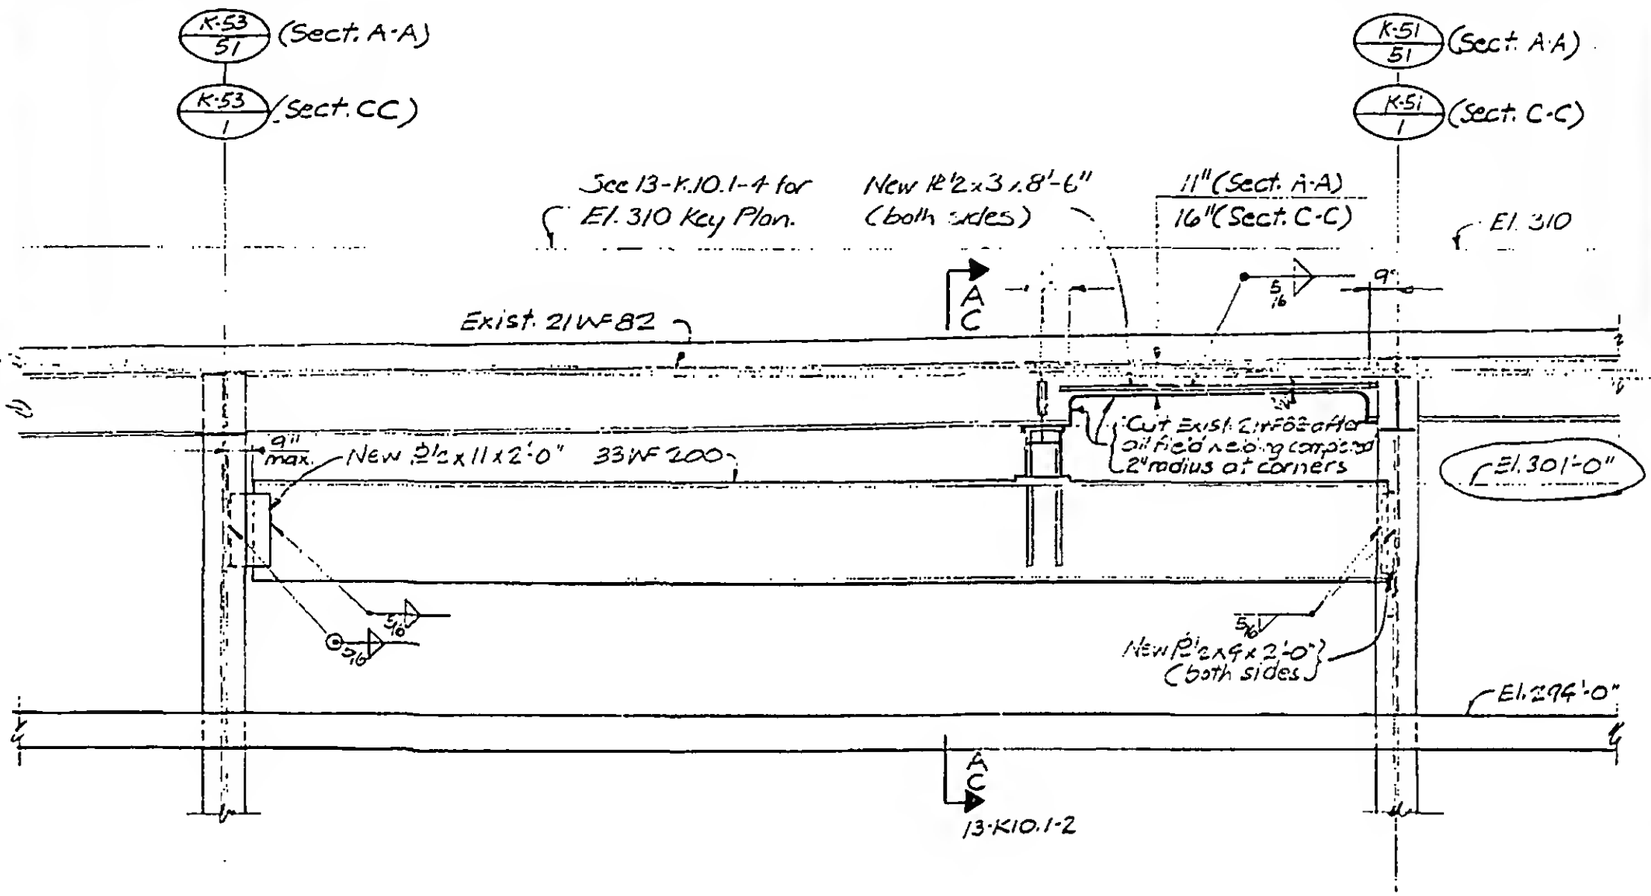

LICENSED PROFESSIONAL ENGINEER — LESLIE E. ROBERTSON — NO 34360 — UNIVERSITY OF THE STATE OF NEW YORK

DESIGNED: J.T.H.

DRAWN: W.D.

REVIEWED:

A C

13-K10.1-1