
SKILLING, HELLE, CHRISTIANSEN, ROBERTSON — Structural & Civil Engineers

PROJECT THE WORLD TRADE CENTER | TITLE STRAP ANCHORS - KEY PLAN - FLOOR 9 - TOWER B | DATE 10-1-69

REVISIONS

NORTH

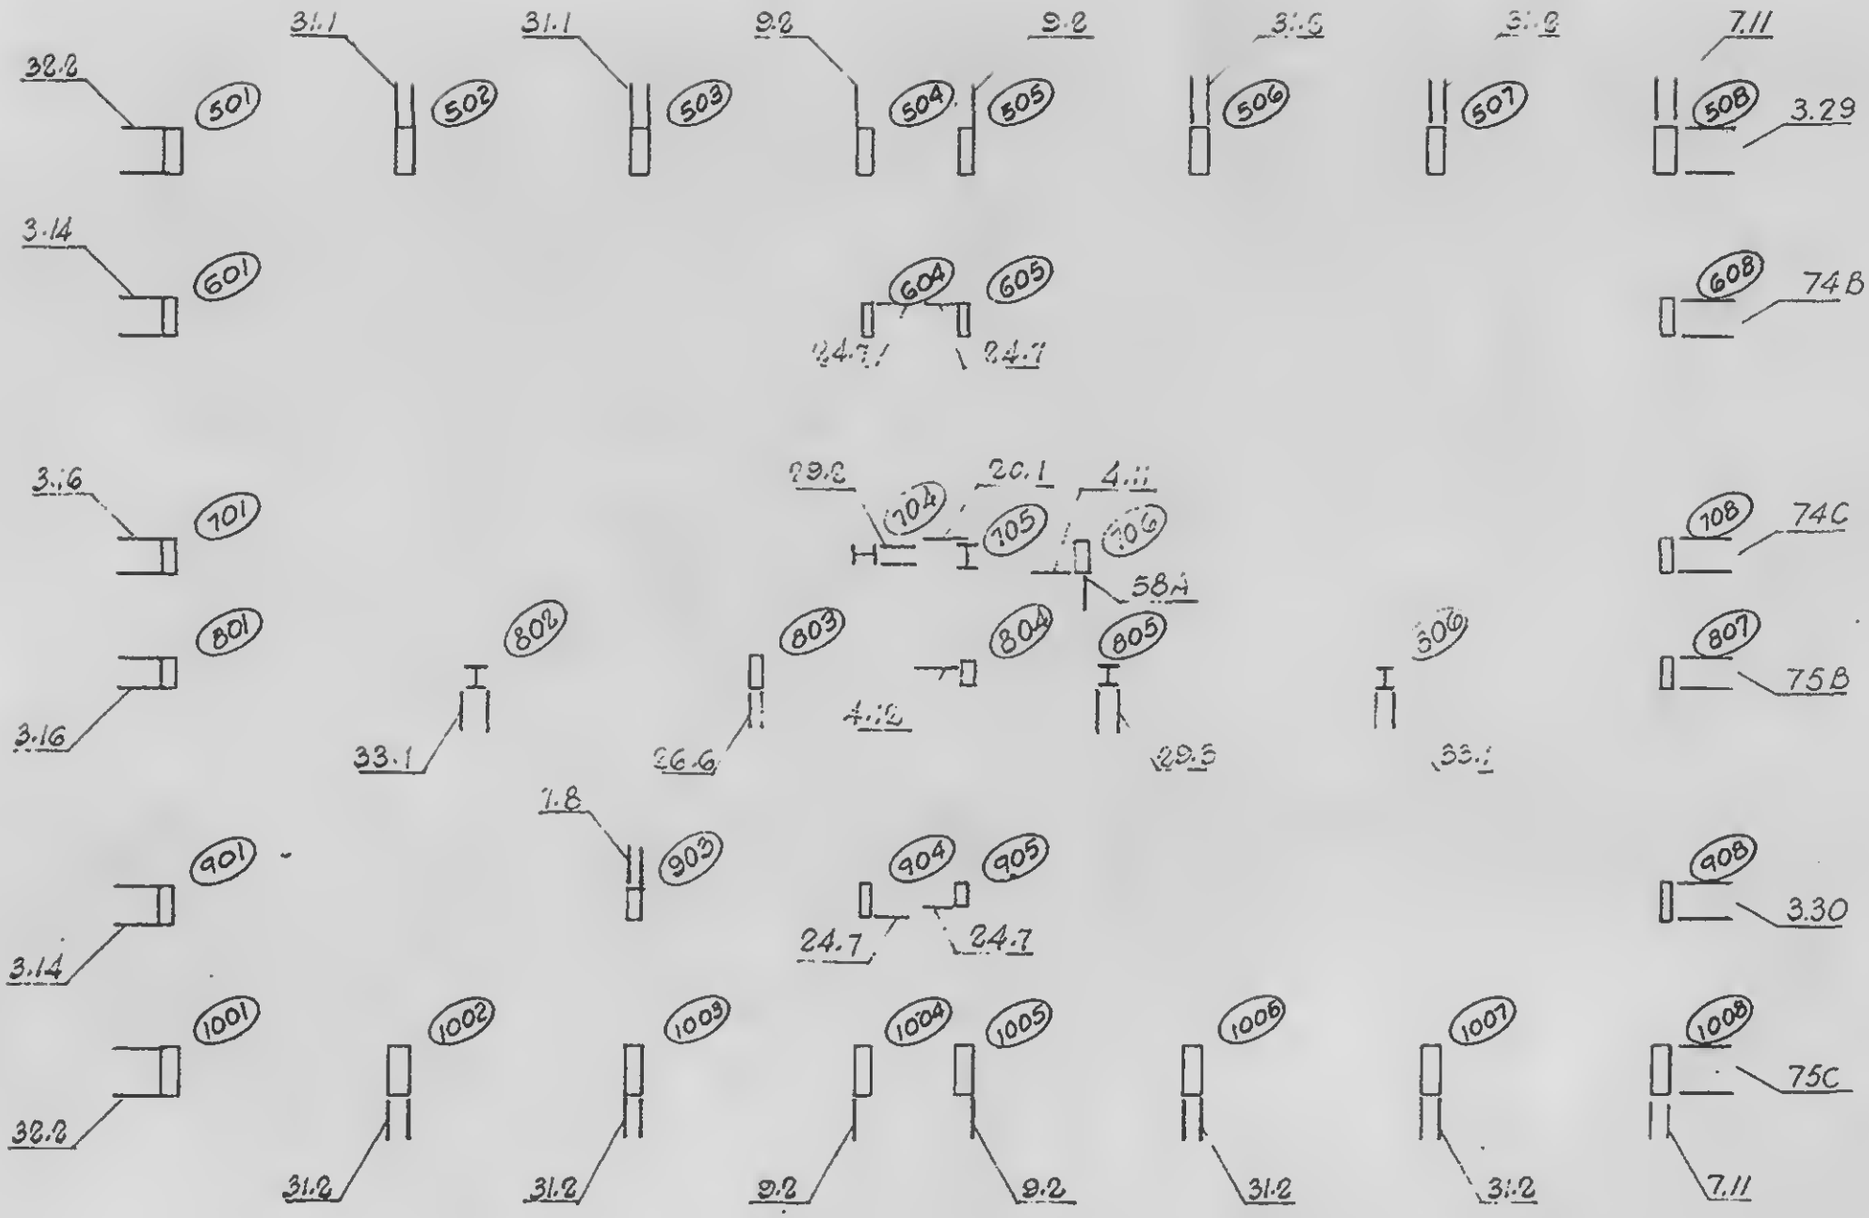

DESIGNED

DRAWN S.T.M.

REVIEWED

18-B1-14.1