
SKILLING, HELLE, CHRISTIANSEN, ROBERTSON — Structural & Civil Engineers

PROJECT: THE WORLD TRADE CENTER | TITLE: STRAP ANCHORS - KEY PLANS - FLOOR 12 | DATE: 10-1-69

REVISIONS

NORTH

TOWER 'B'

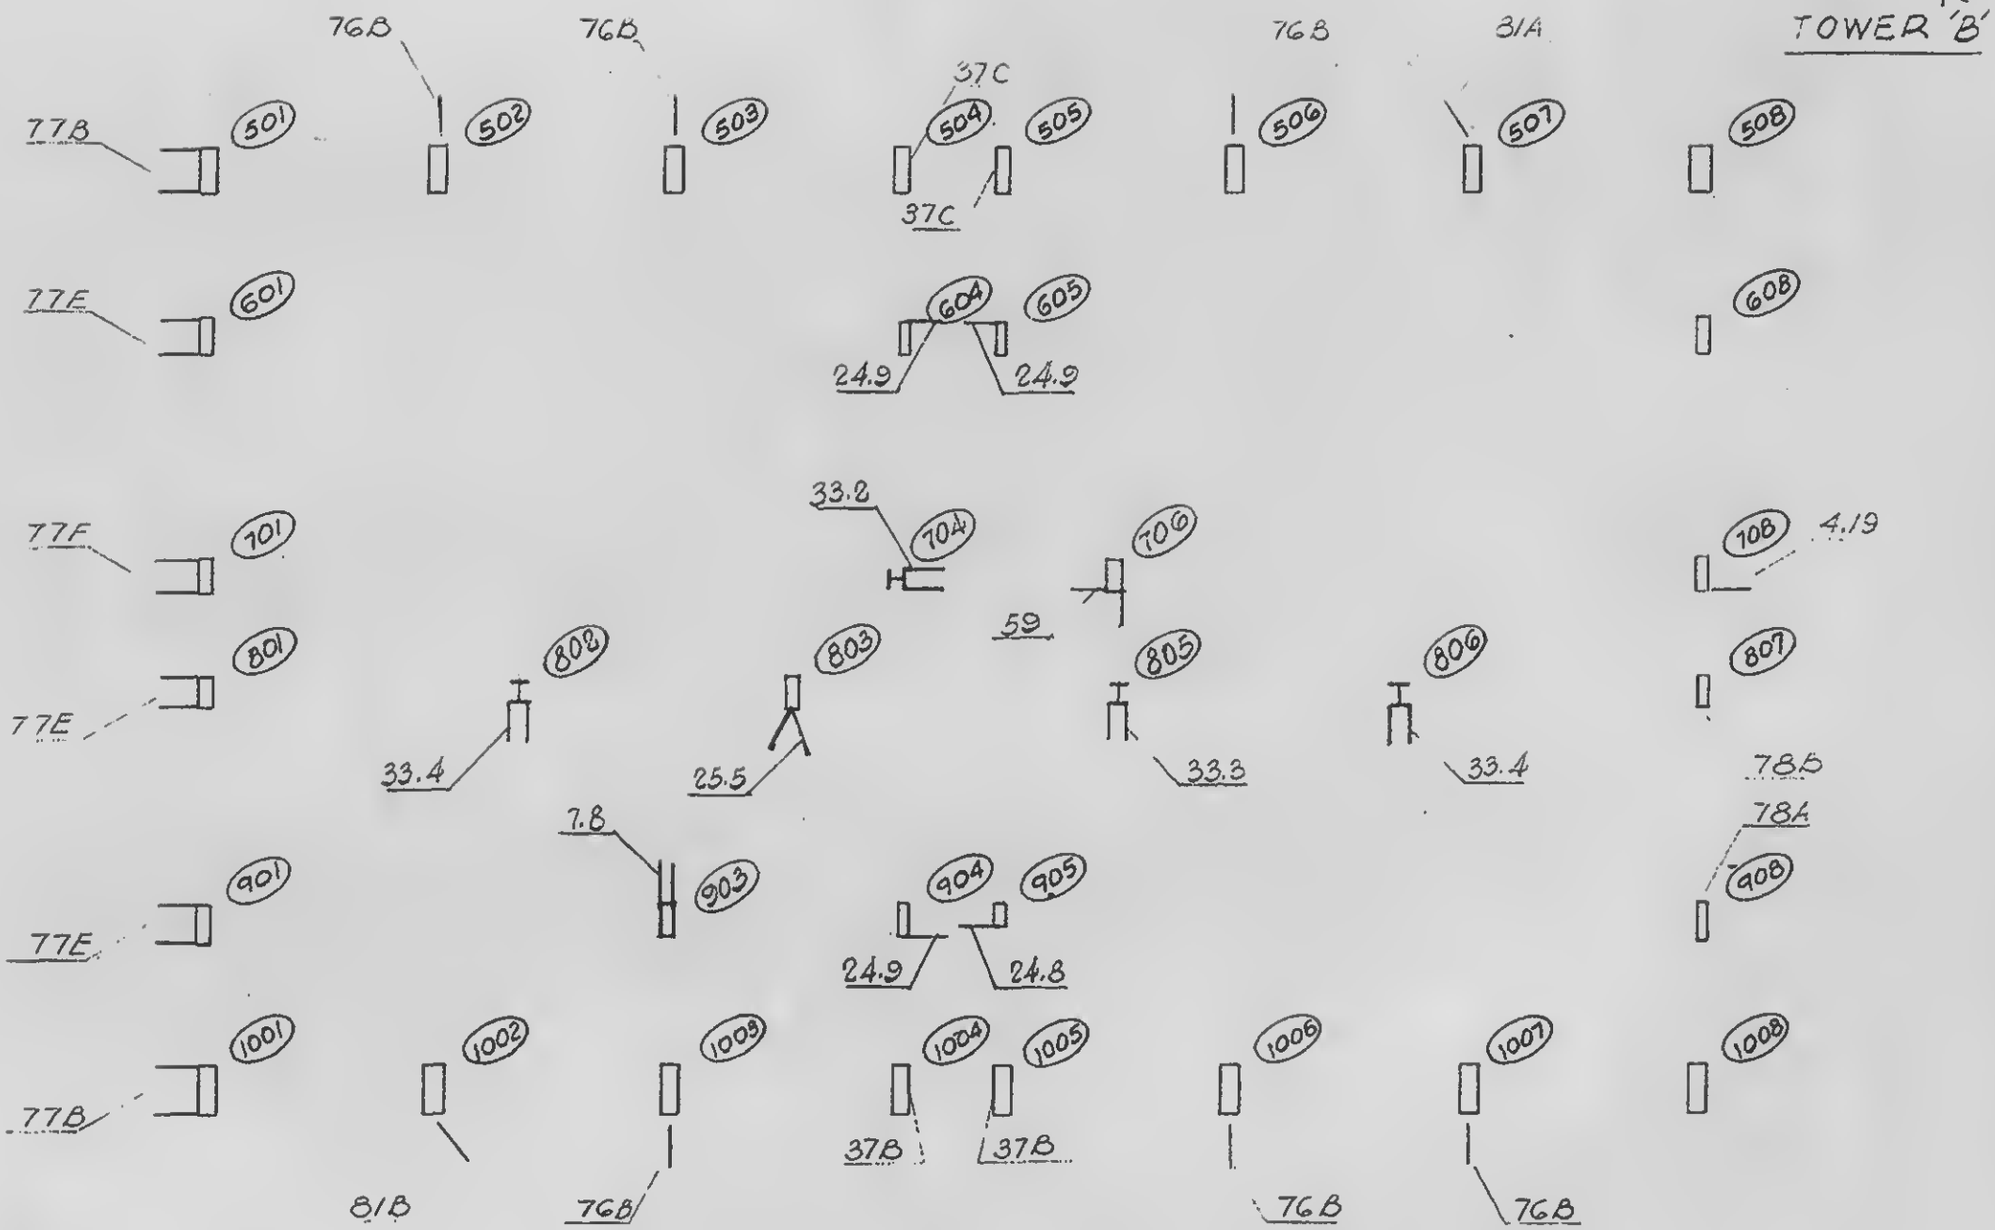

DESIGNED

DRAWN S.T.M.

REVIEWED

18-81-16.2