
SKILLING, HELLE, CHRISTIANSEN, ROBERTSON — Structural & Civil Engineers

PROJECT THE WORLD TRADE CENTER | TITLE STRAP ANCHORS - KEY PLANS - FLOOR 13 | DATE 10-1-69

REVISIONS

NORTH

TOWER '8'

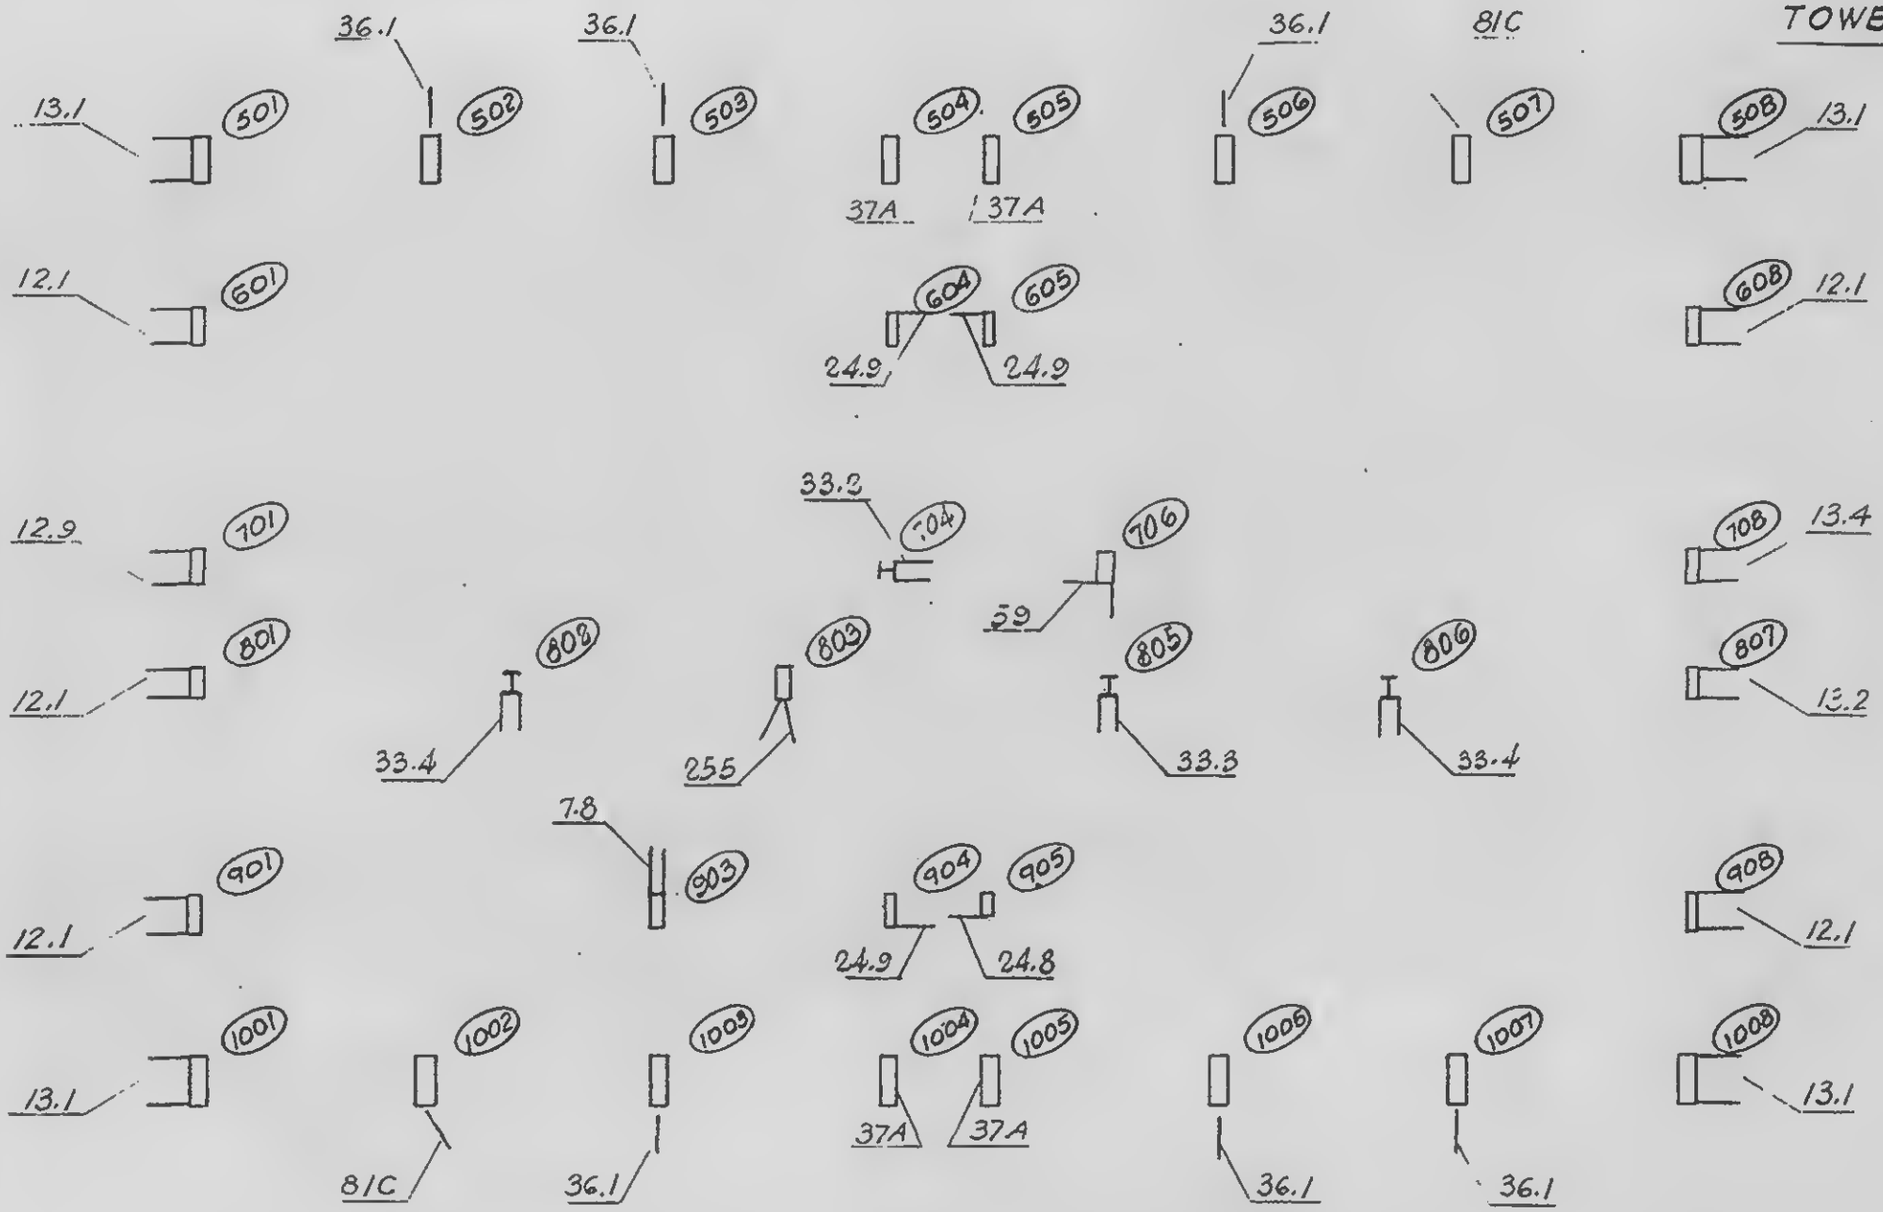

DESIGNED

DRAWN S.T.M.

REVIEWED

18-81-16.3