PROJECT: THE WORLD TRADE CENTER | TITLE: KEY PLAN FOR ANCHOR STRAPS-FL 102-104 | DATE: 4-30-69


REVISIONS

NORTH

NORTH

Tower B

Tower A

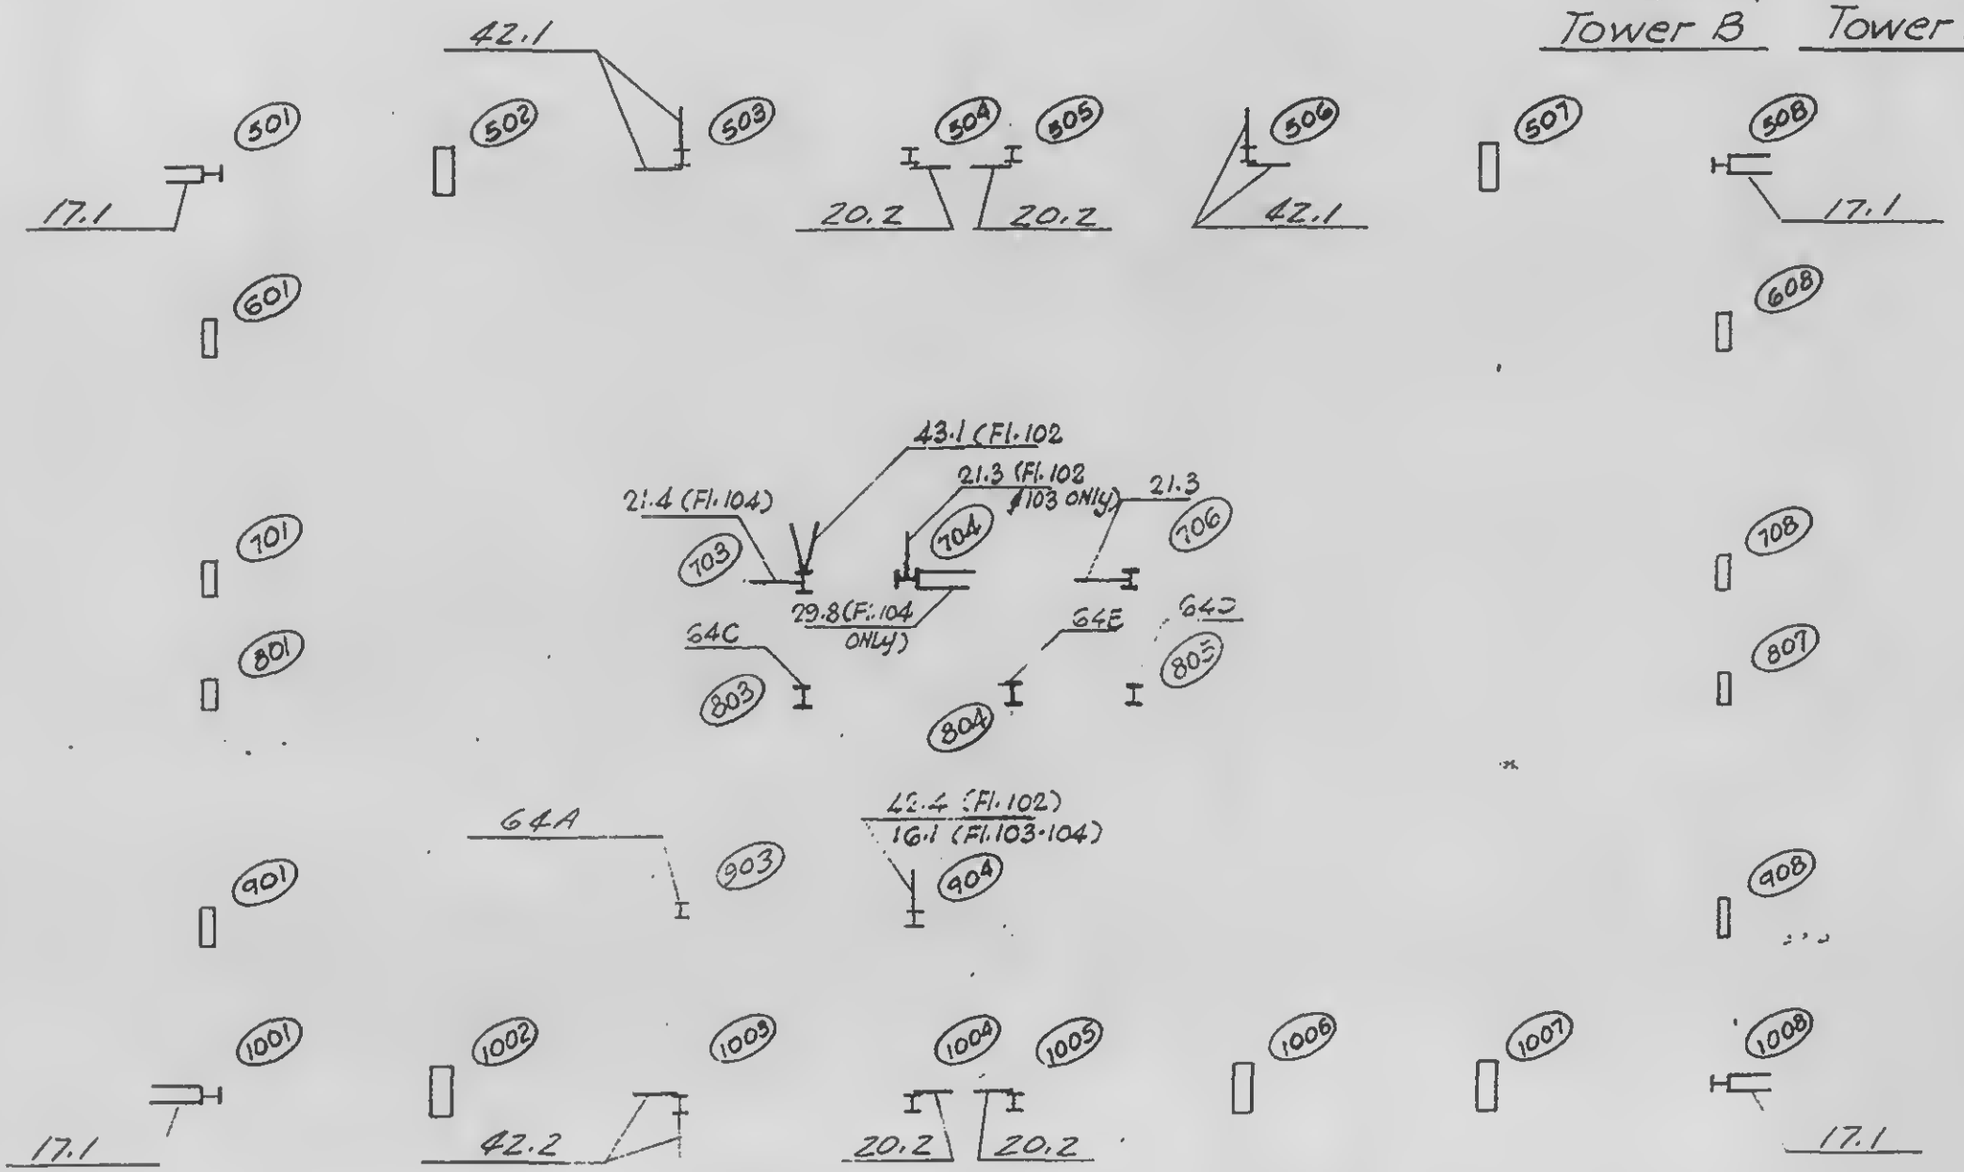

PROFESSIONAL ENGINEER
E. ROBERTSON
34360
OF THE STATE OF NEW YORK

DESIGNED
J. Adams

REVIEWED
J. Brewer

E-AB1-58