
SKILLING, HELLE, CHRISTIANSEN, ROBERTSON — Structural & Civil Engineers

PROJECT: THE WORLD TRADE CENTER

TITLE: ANCHOR PLATE KEY PLAN 10TH FLOOR TOWER B

DATE: 11-7-69

REVISIONS

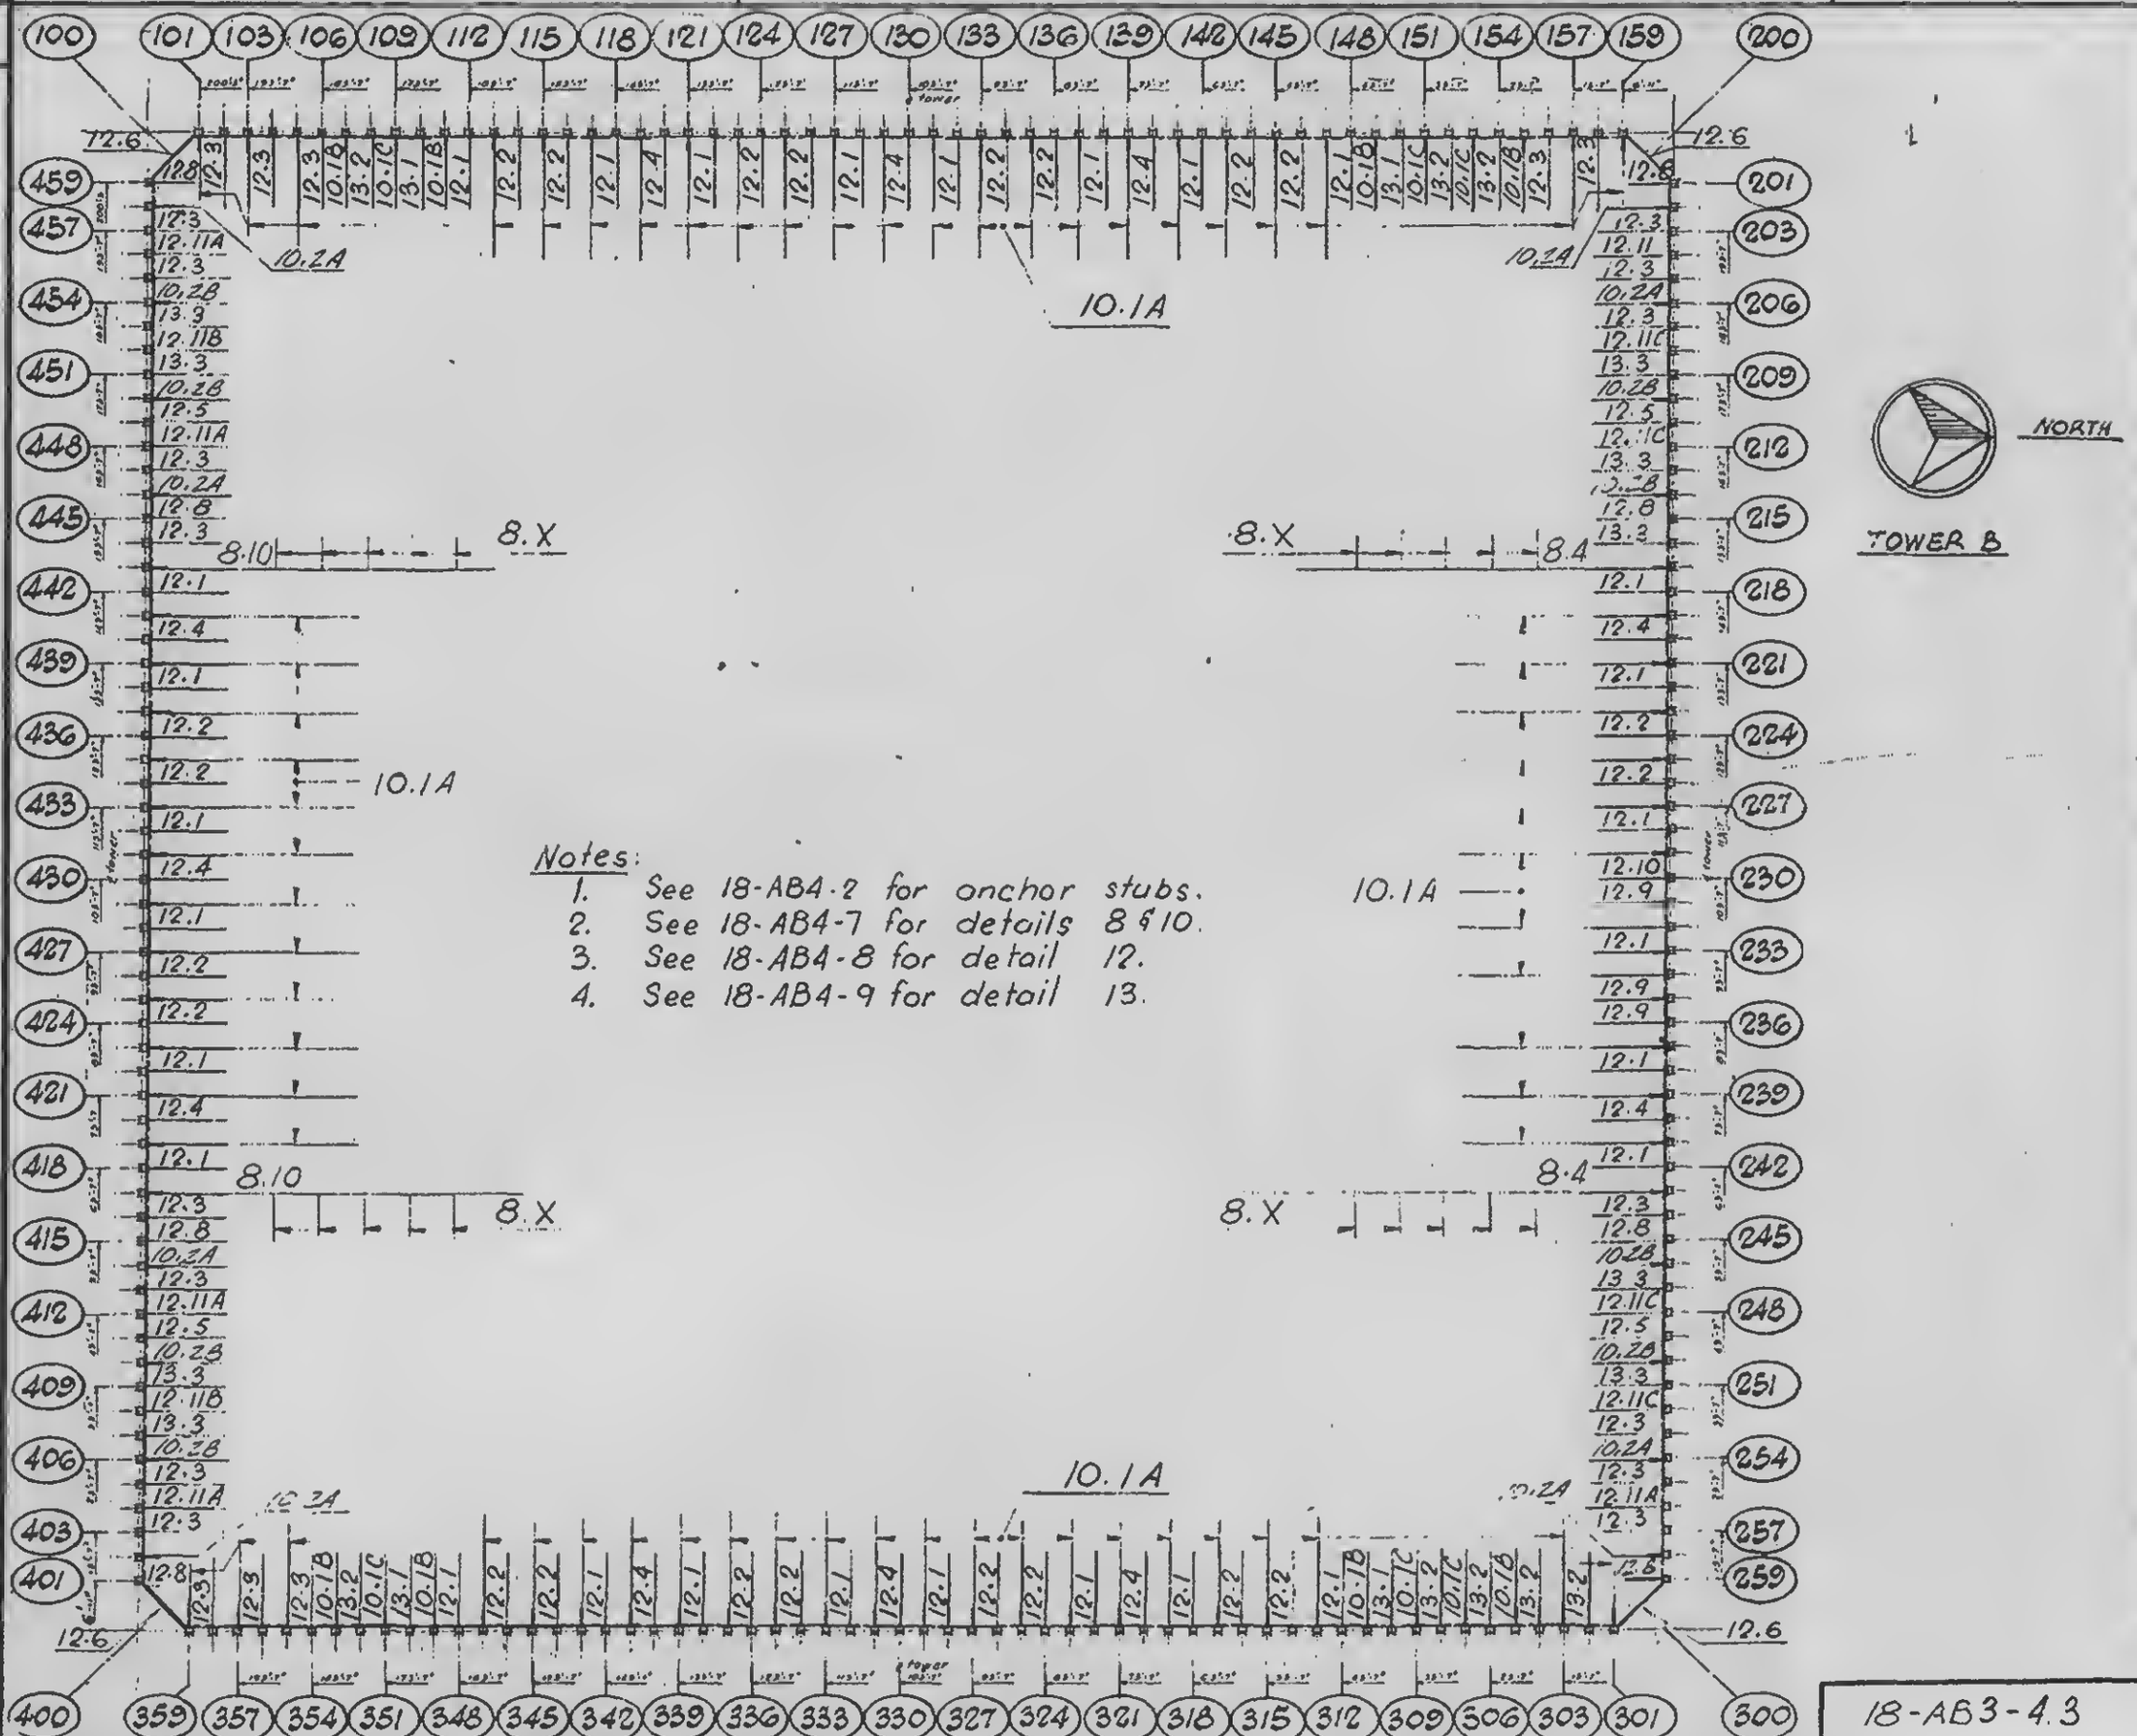

Notes:

1. See 18-AB4-2 for onchor stubs.
2. See 18-AB4-7 for details 8 & 10.
3. See 18-AB4-8 for detail 12.
4. See 18-AB4-9 for detail 13.

SIGNED

DRAWN T. Terrelonge

REVIEWED

18-AB3-4.3