
SKILLING HELLE CHRISTIANSEN, ROBERTSON — Structural & Civil Engineers


PROJECT: THE WORLD TRADE CENTER | TITLE: ANCHOR DETAILS - EXTERIOR WALL - DETAIL PLANS A & B | DATE: 2-15-67

REVISIONS


See 18-A84-5 for details indicated.

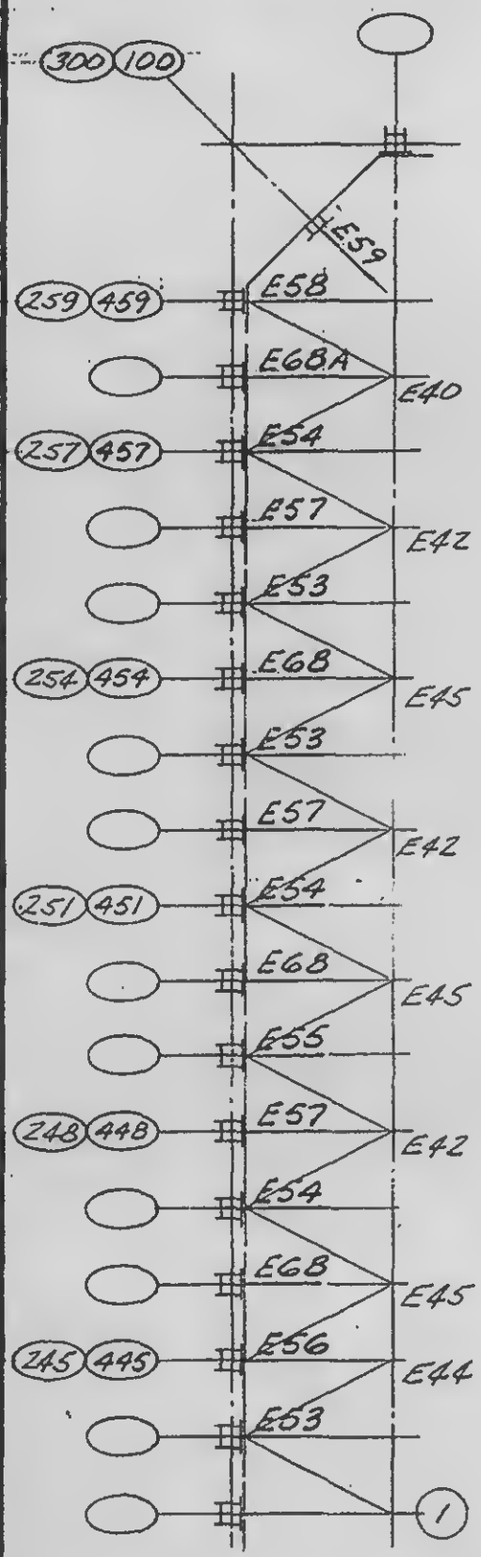


Plan AL

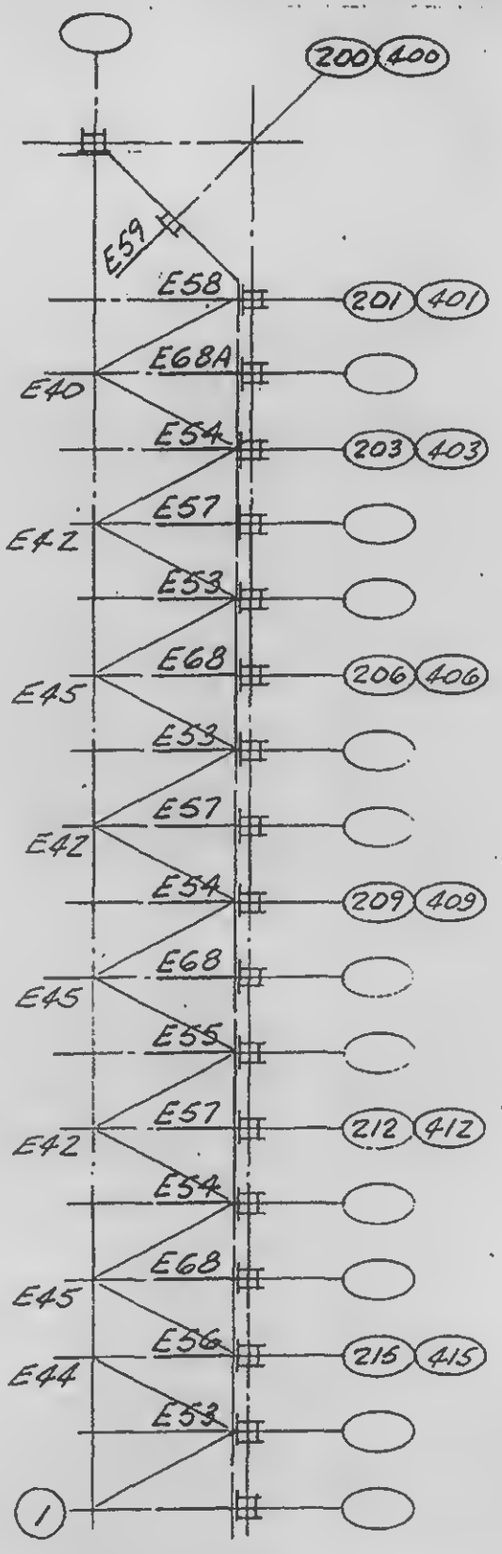

Plan AR

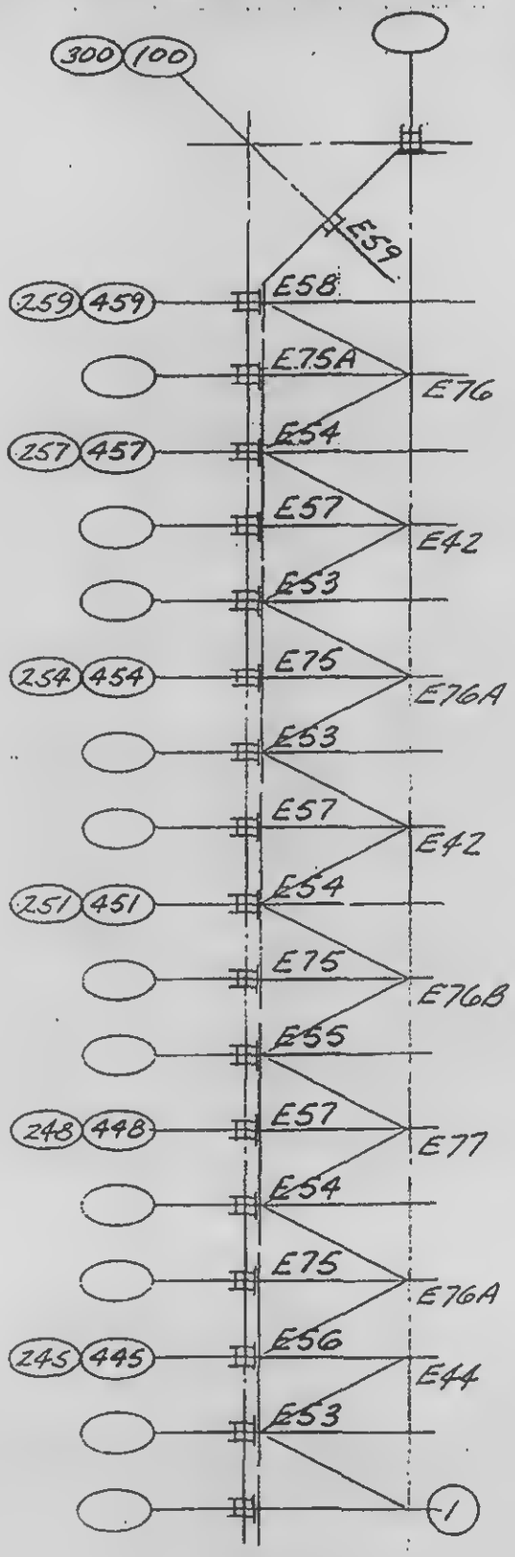

Plan BL

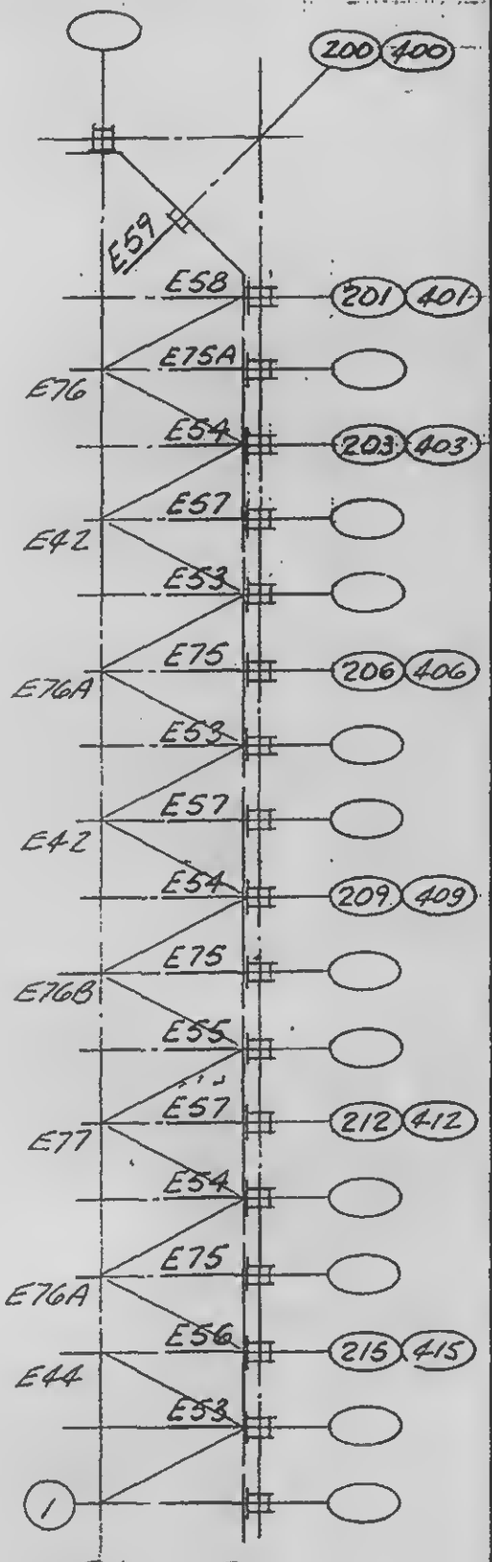

Plan BR

Note 1: E83 except where Plan 5 or E are adjacent use Detail E82.

LICENSED PROFESSIONAL ENGINEER
LESLIE E. ROBERTSON
No. 34360
CITY OF THE STATE OF NEW YORK

DESIGNED J. Karp
DRAWN J. Adams
REVIEWED W. Brewer

18-A84-3.1