
SKILLING, HELLE, CHRISTIANSEN, ROBERTSON Structural & Civil Engineers

PROJECT THE WORLD TRADE CENTER | TITLE STRAP DIAGRAMS KEY PLAN - ELEV. 264' - TOWER 2 | DATE DATE: 6/20/69

REVISIONS
REVISIONS

NORTH

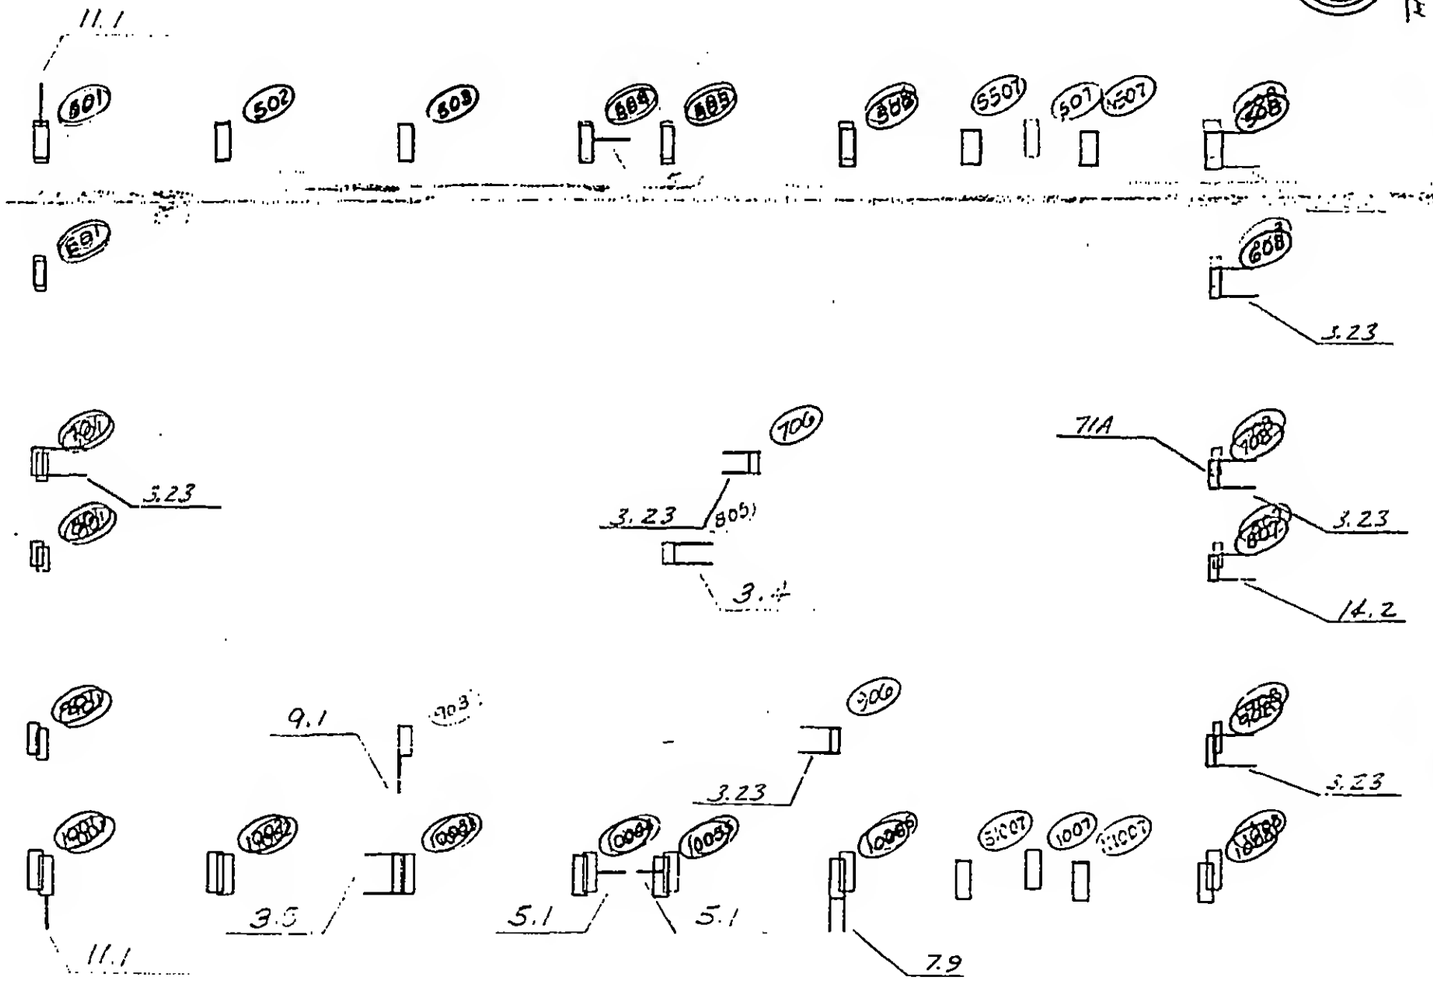

LICENSED PROFESSIONAL ENGINEER
LESLIE E. ROBERTSON
No. 34360
UNIVERSITY OF THE STATE OF NEW YORK

DESIGNED
DRAWN
CHECKED
REVIEWED