
SKILLING, HELLE, CHRISTIANSEN, ROBERTSON — Structural & Civil Engineers

PROJECT THE WORLD TRADE CENTER | TITLE STRAP ANCHORS - KEY PLAN - FLOOR 9 - TOWER 2 | DATE 10-1-69

REVISIONS

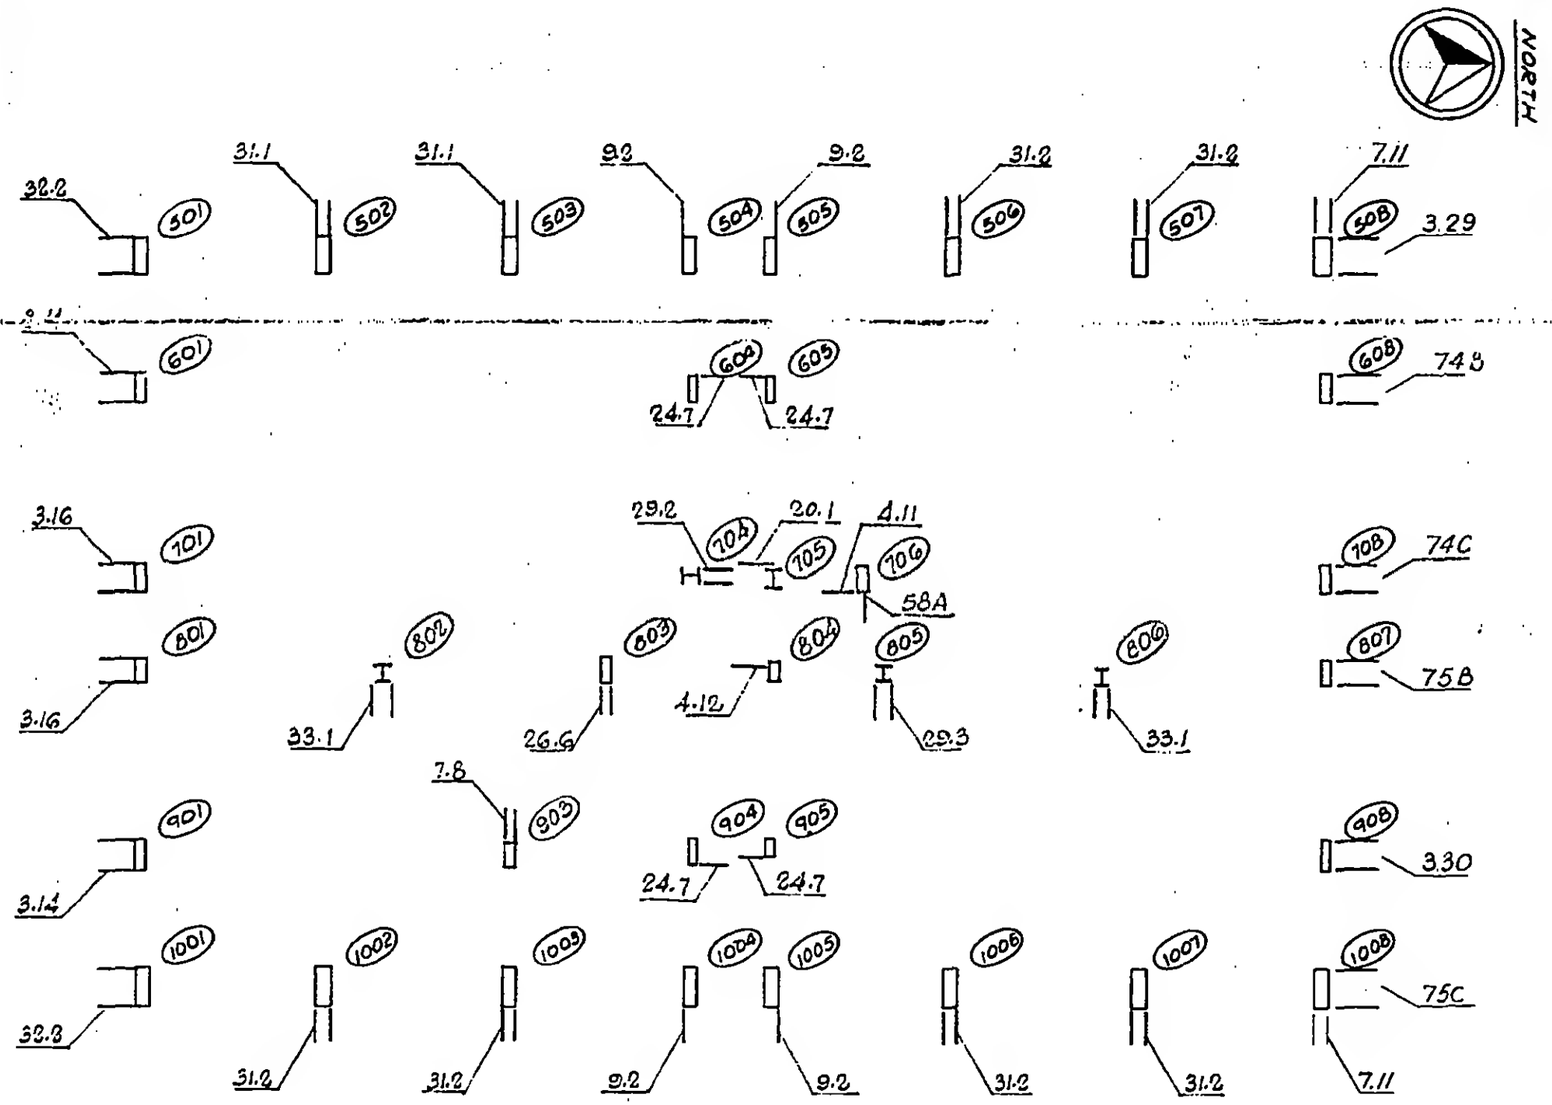

DESIGNED

DRAWN J.T.M.

REVIEWED

78-81-14.1