
SKILLING, HELLE, CHRISTIANSEN, ROBERTSON — Structural & Civil Engineers

PROJECT THE WORLD TRADE CENTER | TITLE STRAP ANCHORS - KEY PLANS - FLOOR 11 | DATE 10-1-69

REVISIONS

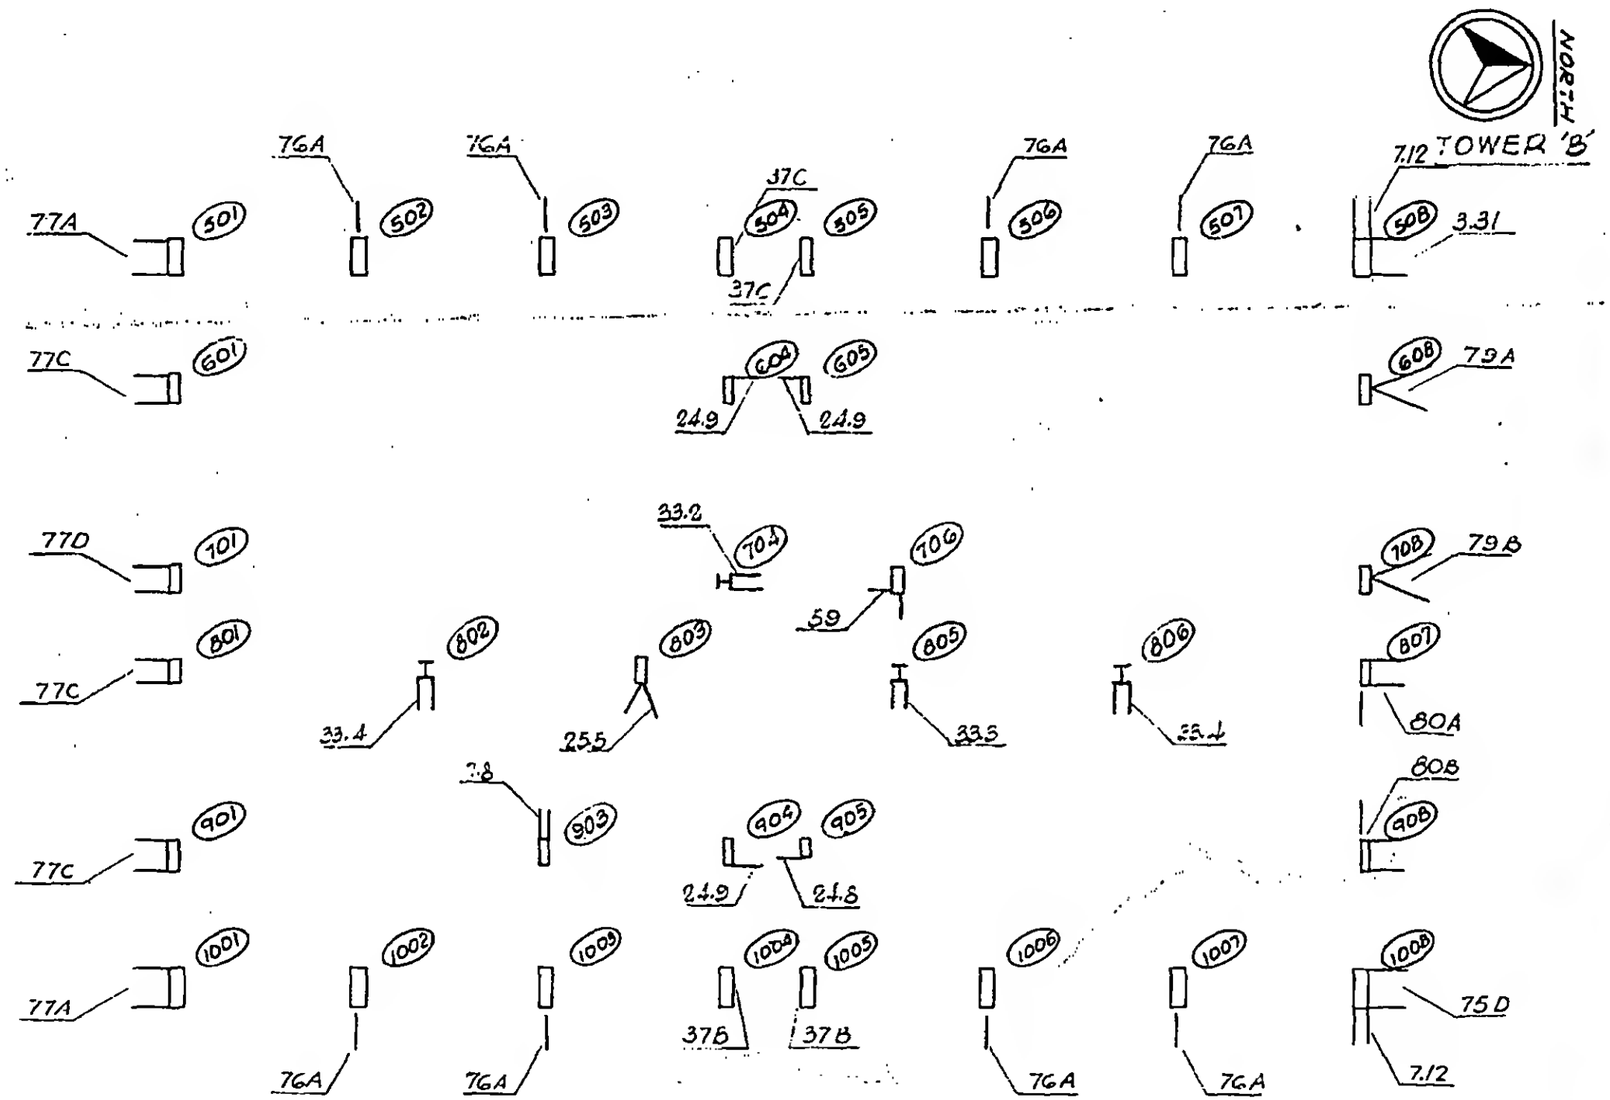

DESIGNED

DRAWN
S.T.M.

REVIEWED

18-51-15.3