
SKILLING, HELLE, CHRISTIANSEN, ROBERTSON — Structural & Civil Engineers


PROJECT THE WORLD TRADE CENTER | TITLE STRAP ANCHORS - KEY PLANS - FLOOR 12 | DATE 10-1-69


REVISIONS

NORTH

TOWER 'B'

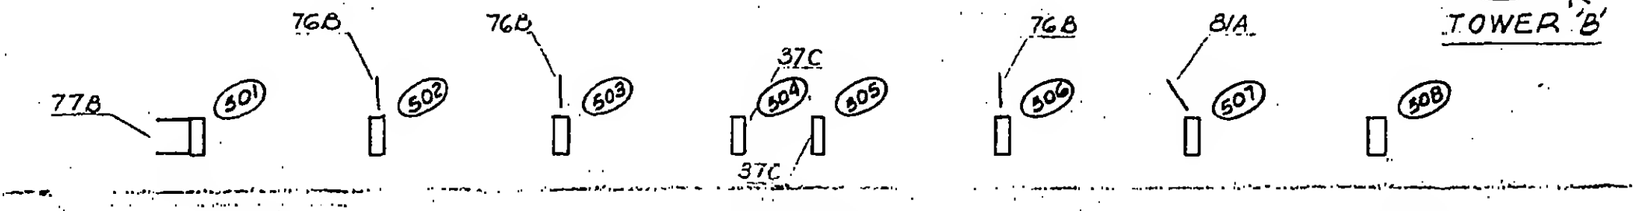

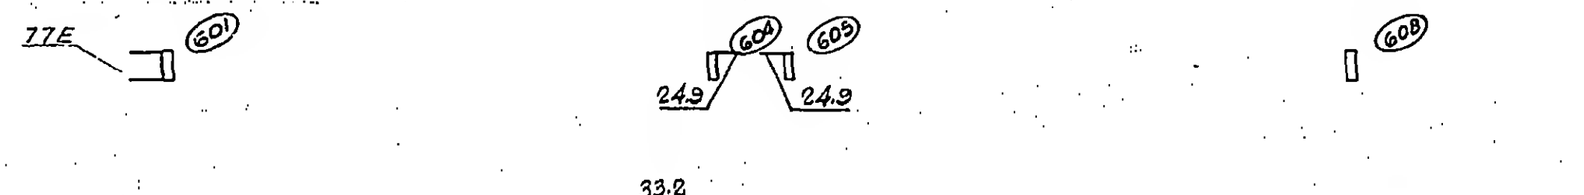

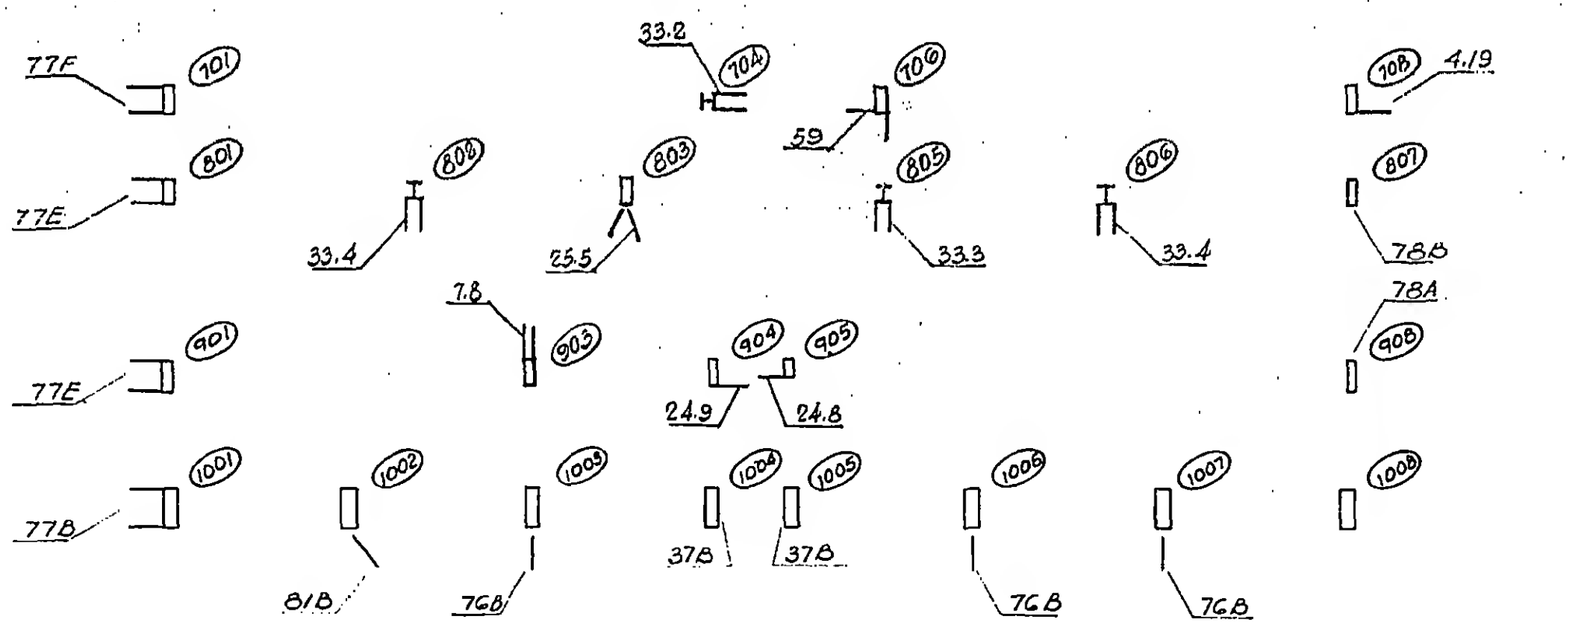

DESIGNED

DRAWN S.T.M.

REVIEWED

18-81-16.2