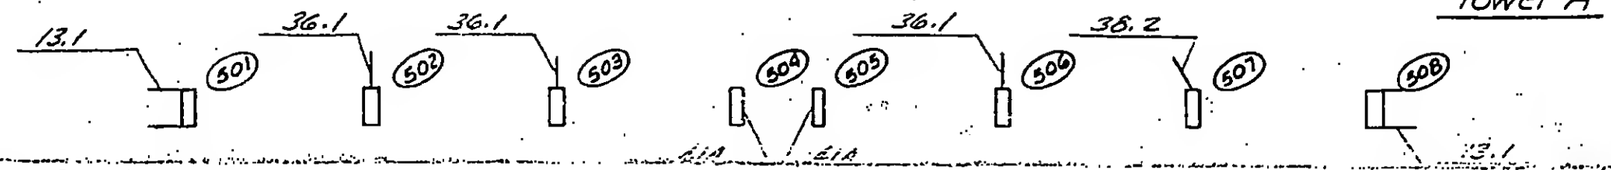
SKILLING, HELLE, CHRISTIANSEN, ROBERTSON — Structural & Civil Engineers

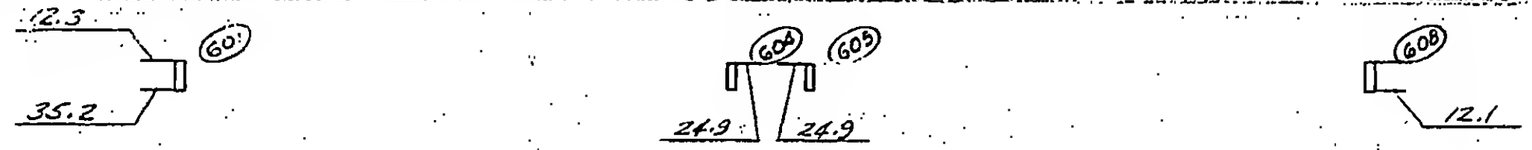
PROJECT THE WORLD TRADE CENTER | TITLE KEY PLAN FOR ANCHOR STRAPS- FL 69 - TOWER A | DATE 4-30-69

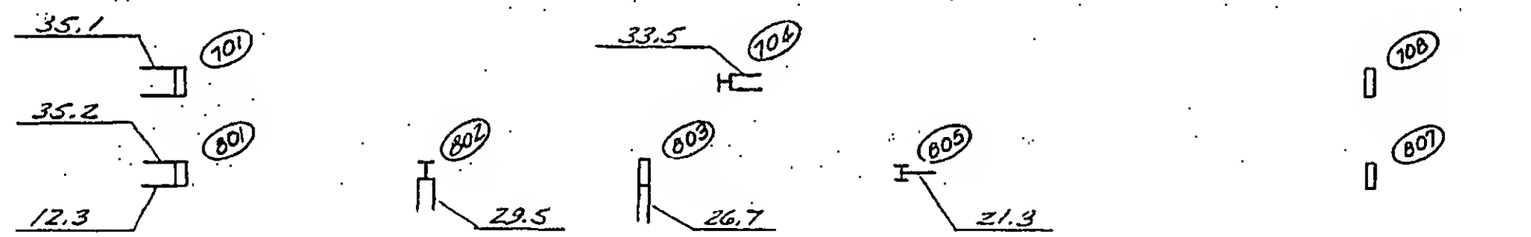
REVISIONS

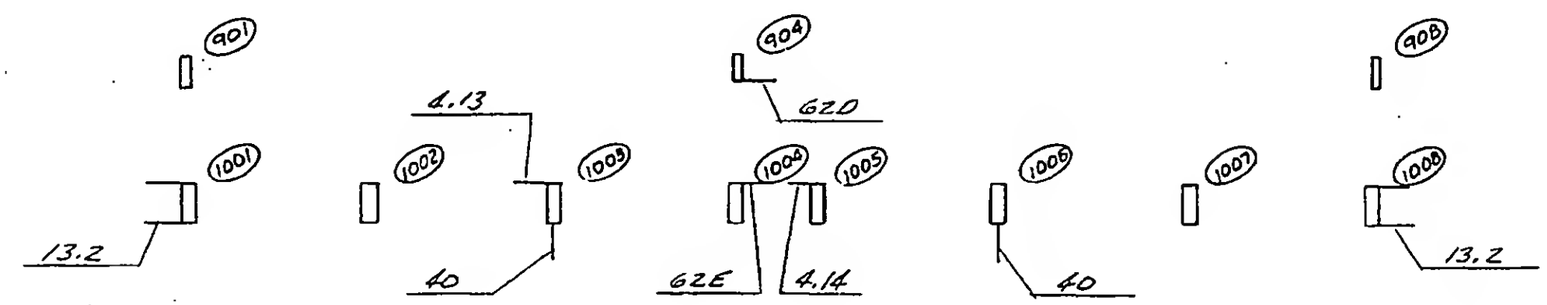
NORTH

Tower A




LICENSED PROFESSIONAL ENGINEER
LESLIE E. ROBERTSON
No. 34360
UNIVERSITY OF THE STATE OF NEW YORK

14

DESIGNED

DRAWN J. Adams

REVIEWED W. Brewer

18-481-38