
SKILLING, HELLE, CHRISTIANSEN, ROBERTSON — Structural & Civil Engineers

PROJECT THE WORLD TRADE CENTER | TITLE ANCHOR PLATE KEY PLAN FLOOR 7 | DATE 2-7-69

REVISIONS

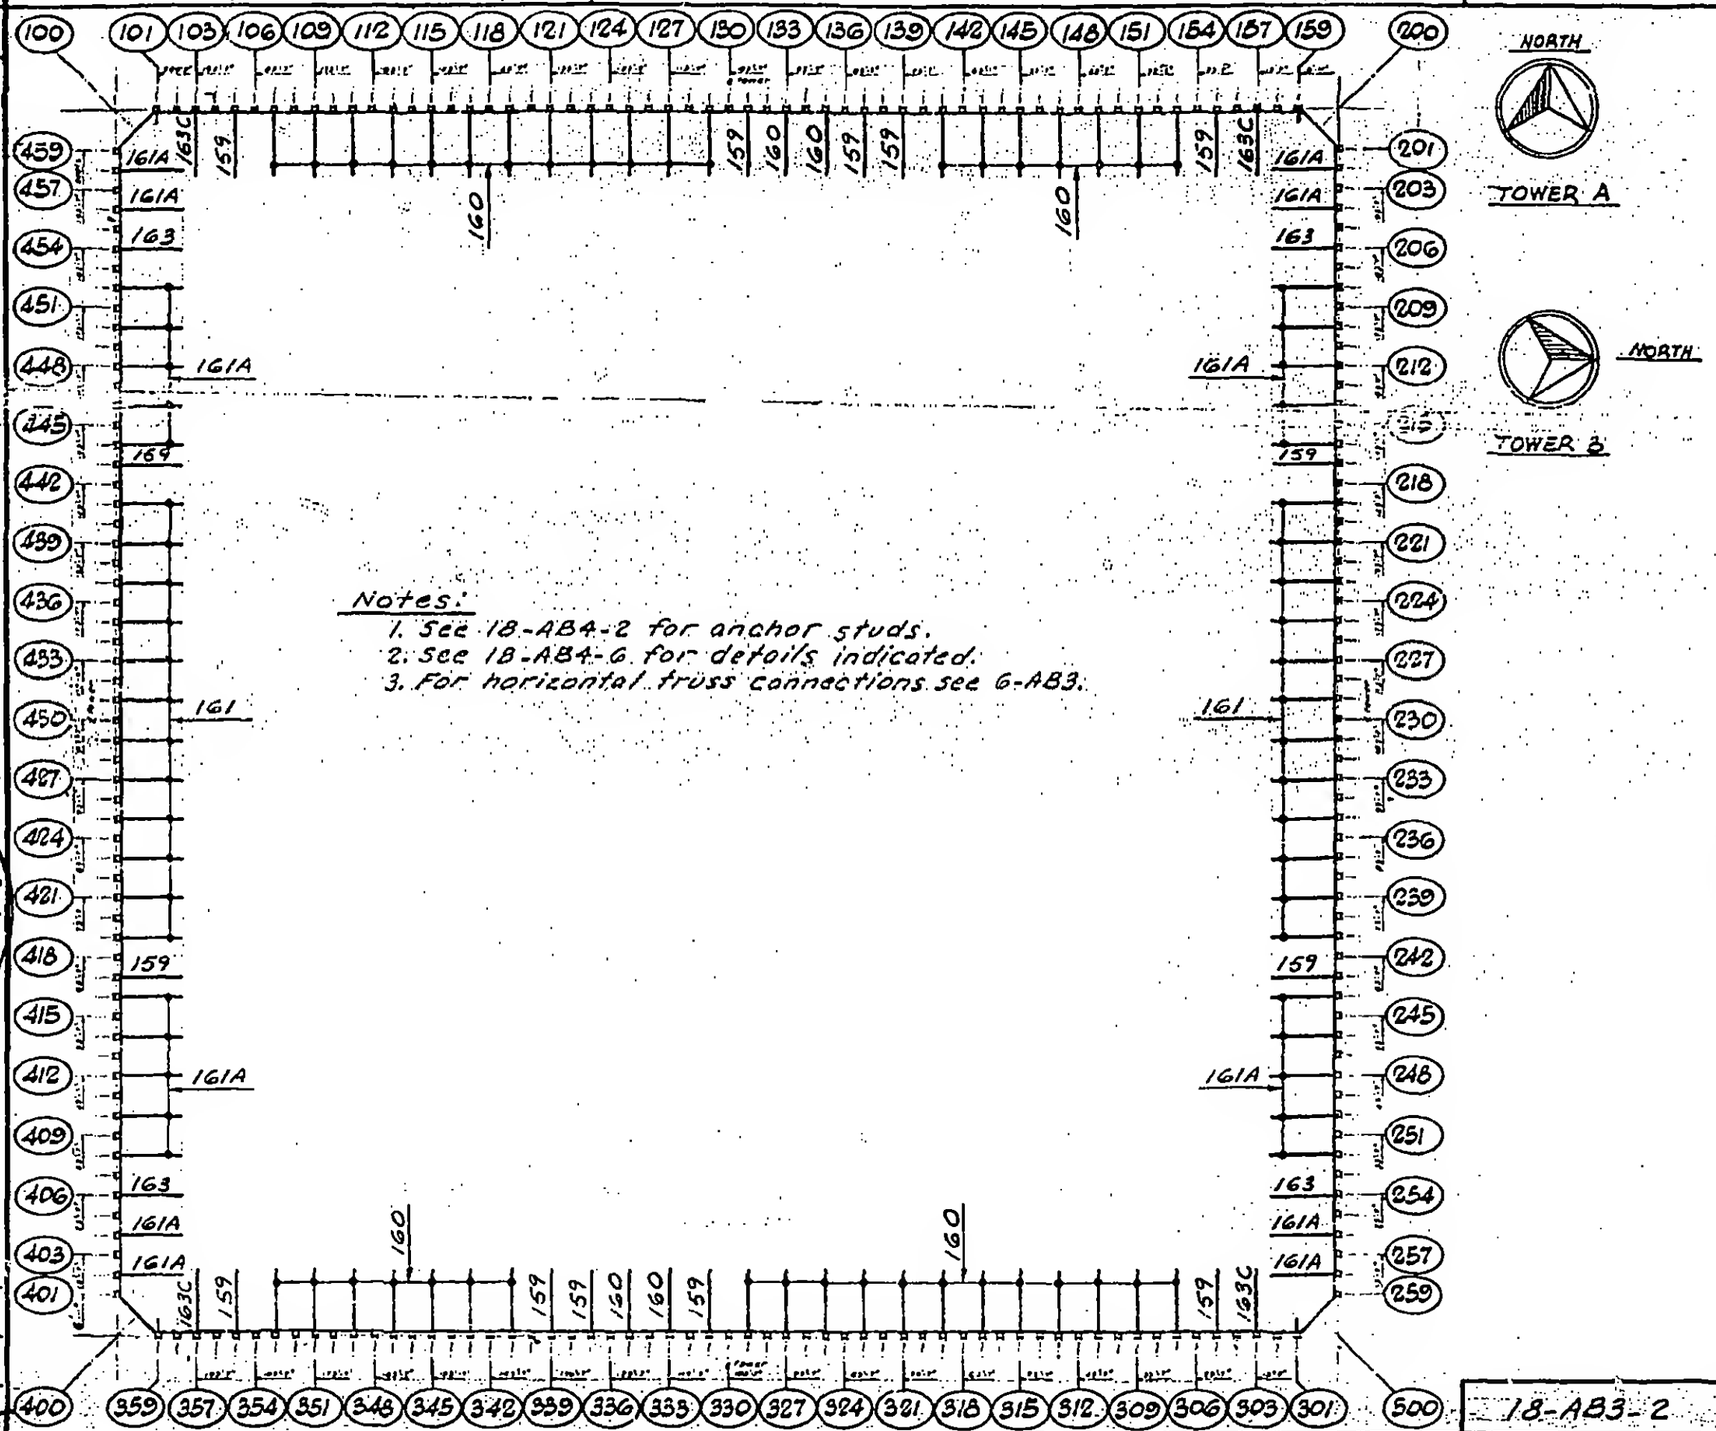

NORTH

TOWER A

NORTH

TOWER B

Notes:
1. See 18-AB4-2 for anchor studs.
2. See 18-AB4-6 for details indicated.
3. For horizontal truss connections see 6-AB3.

LICENSED PROFESSIONAL ENGINEER
LESLIE E. ROBERTSON
No. 34360
UNIVERSITY OF THE STATE OF NEW YORK

DESIGNED S. Korp
DRAWN A. Frangui
REVIEWED W. Brower

18-AB3-2