
SKILLING, HELLE, CHRISTIANSEN, ROBERTSON — Structural & Civil Engineers

PROJECT: THE WORLD TRADE CENTER

TITLE: ANCHOR PLATE KEY PLAN FLOOR 9 TOWER A

DATE: 2-7-69

REVISIONS

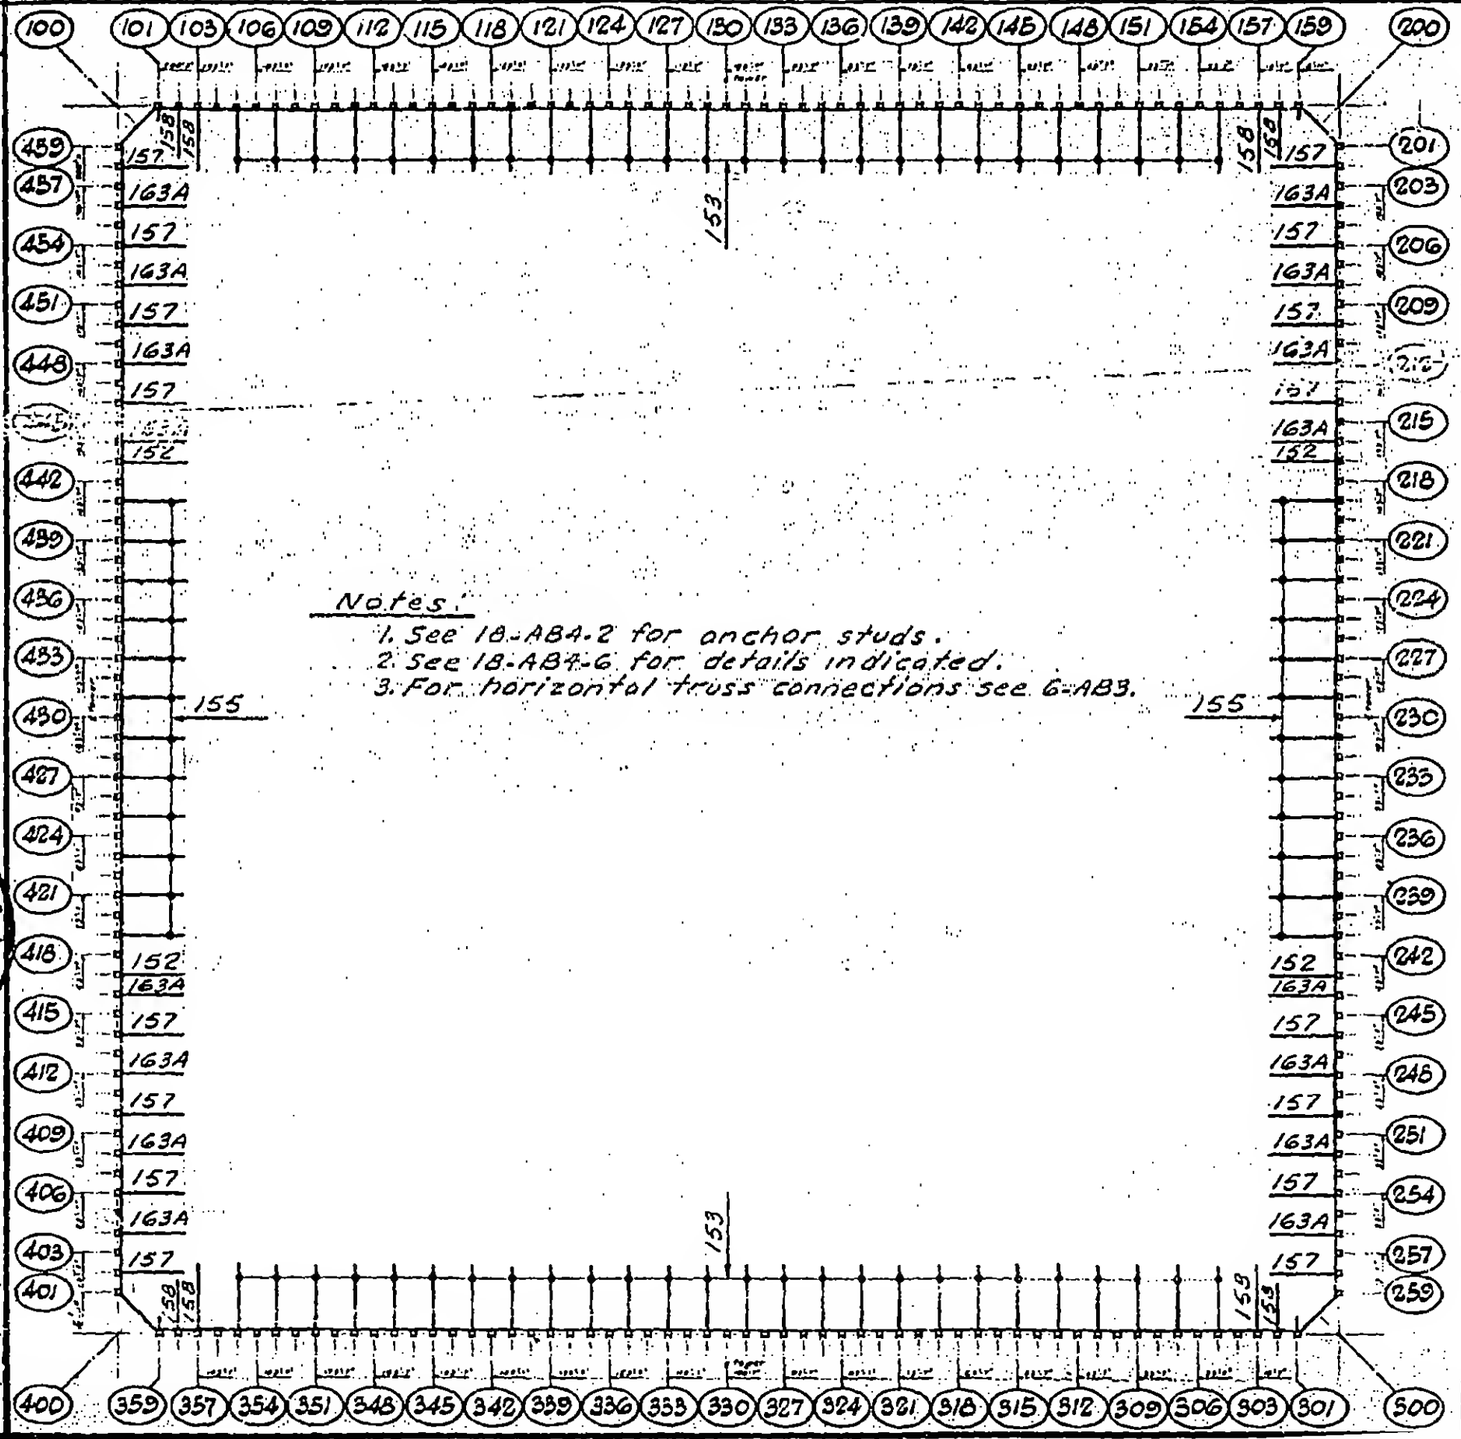

NORTH

TOWER A

Notes:

1. See 18-AB4-2 for anchor studs.
2. See 18-AB4-6 for details indicated.
3. For horizontal truss connections see 6-AB3.

LICENSED PROFESSIONAL ENGINEER — LESLIE E. ROBERTSON — No. 34360 — UNIVERSITY OF THE STATE OF NEW YORK

DESIGNED: S. Karp

DRAWN: A. Frangui

REVIEWED: W. Brewer

18-A3-3.1