
SKILLING, HELLE, CHRISTIANSEN, ROBERTSON — Structural & Civil Engineers

PROJECT: THE WORLD TRADE CENTER | TITLE: ANCHOR PLATE KEY PLAN FLOORS TOWER A (See Table) | DATE: 2-7-69

REVISIONS

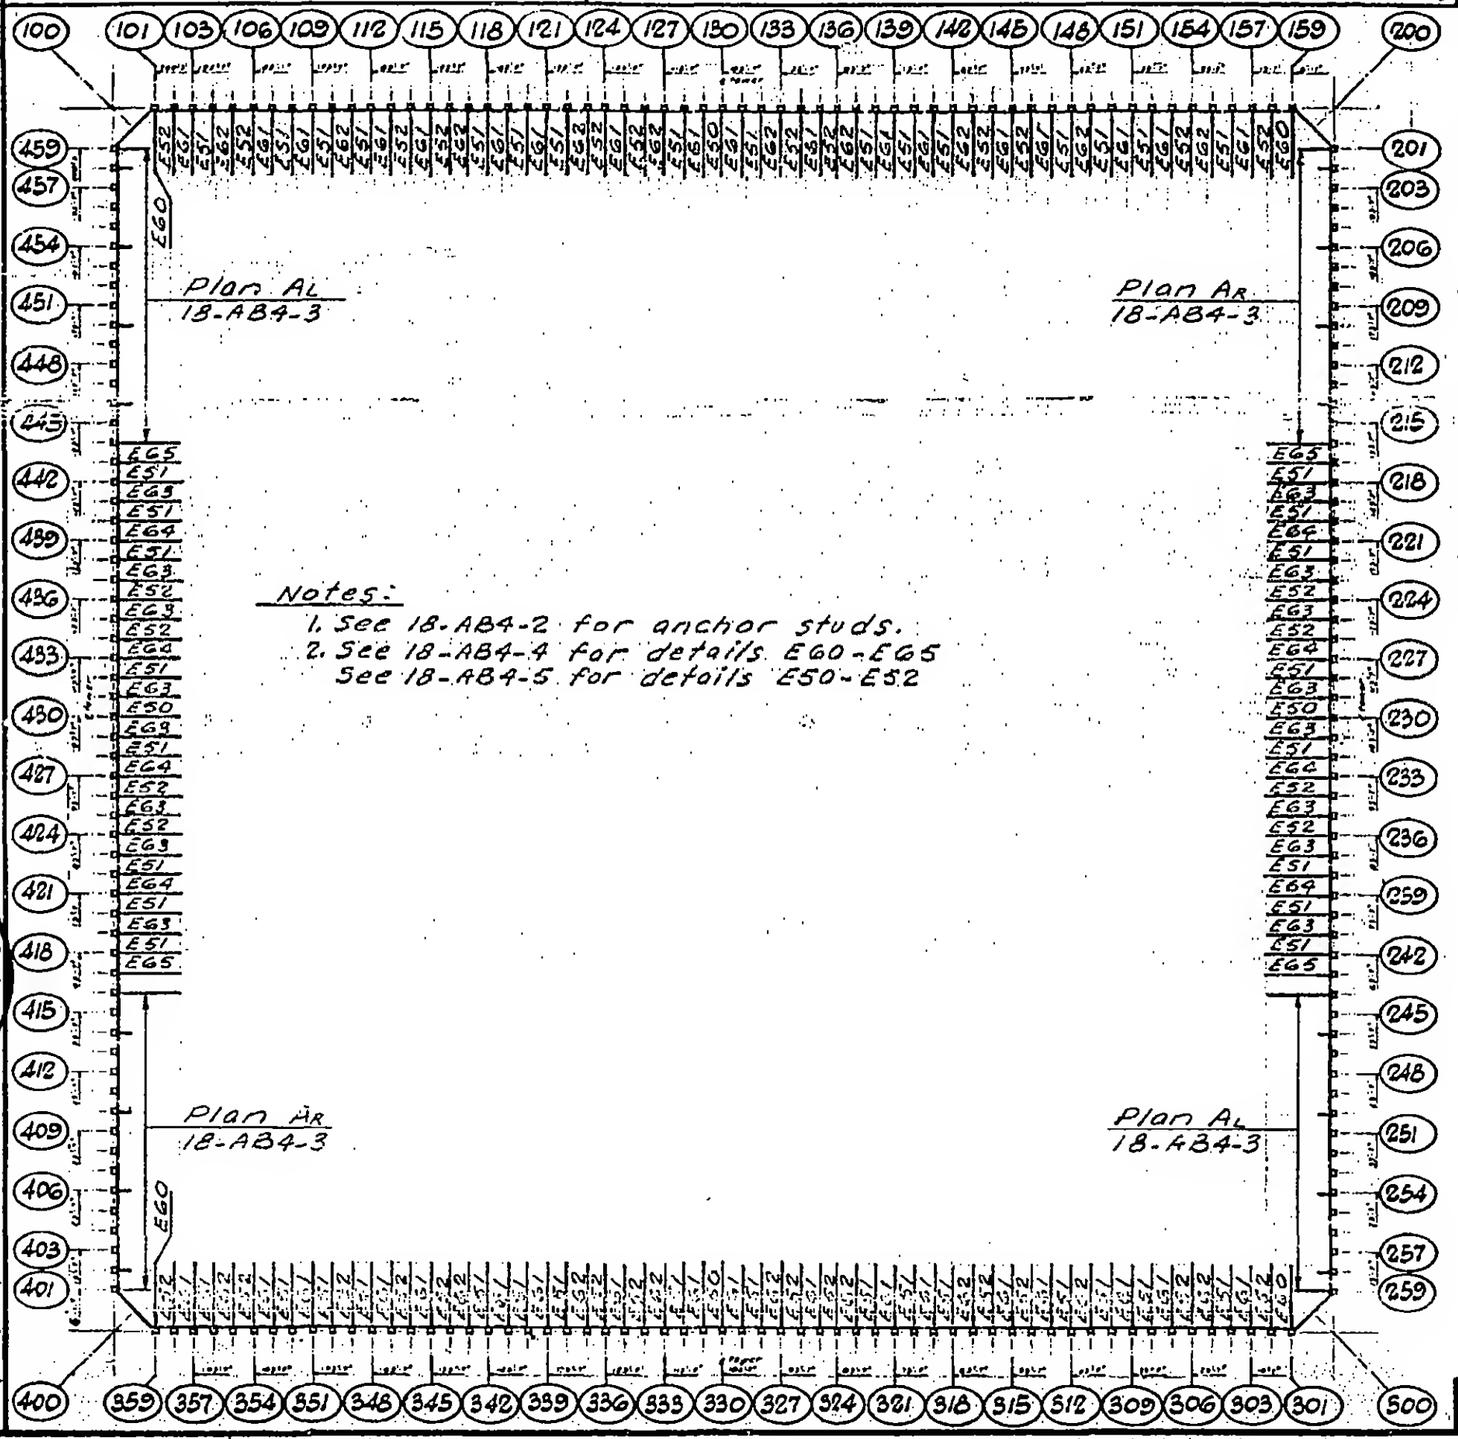

NORTH

TOWER A

Floors Included
10-24
25-40
50-58
60-74
84-91
93-106

Notes:
1. See 18-AB4-2 for anchor studs.
2. See 18-AB4-4 for details EG0-EG5
   See 18-AB4-5 for details E50-E52

LICENSED PROFESSIONAL ENGINEER — LESLIE E. ROBERTSON — No. 34360 — UNIVERSITY OF THE STATE OF NEW YORK

DESIGNED S. Kemp
DRAWN A. Franqui
REVISED W. Brewer

18-A3-4.1