
SKILLING, HELLE, CHRISTIANSEN, ROBERTSON — Structural & Civil Engineers

PROJECT: THE WORLD TRADE CENTER | TITLE: ANCHOR PLATE KEY PLAN 13TH FLOOR TOWER B" | DATE: 11-7-69

REVISIONS

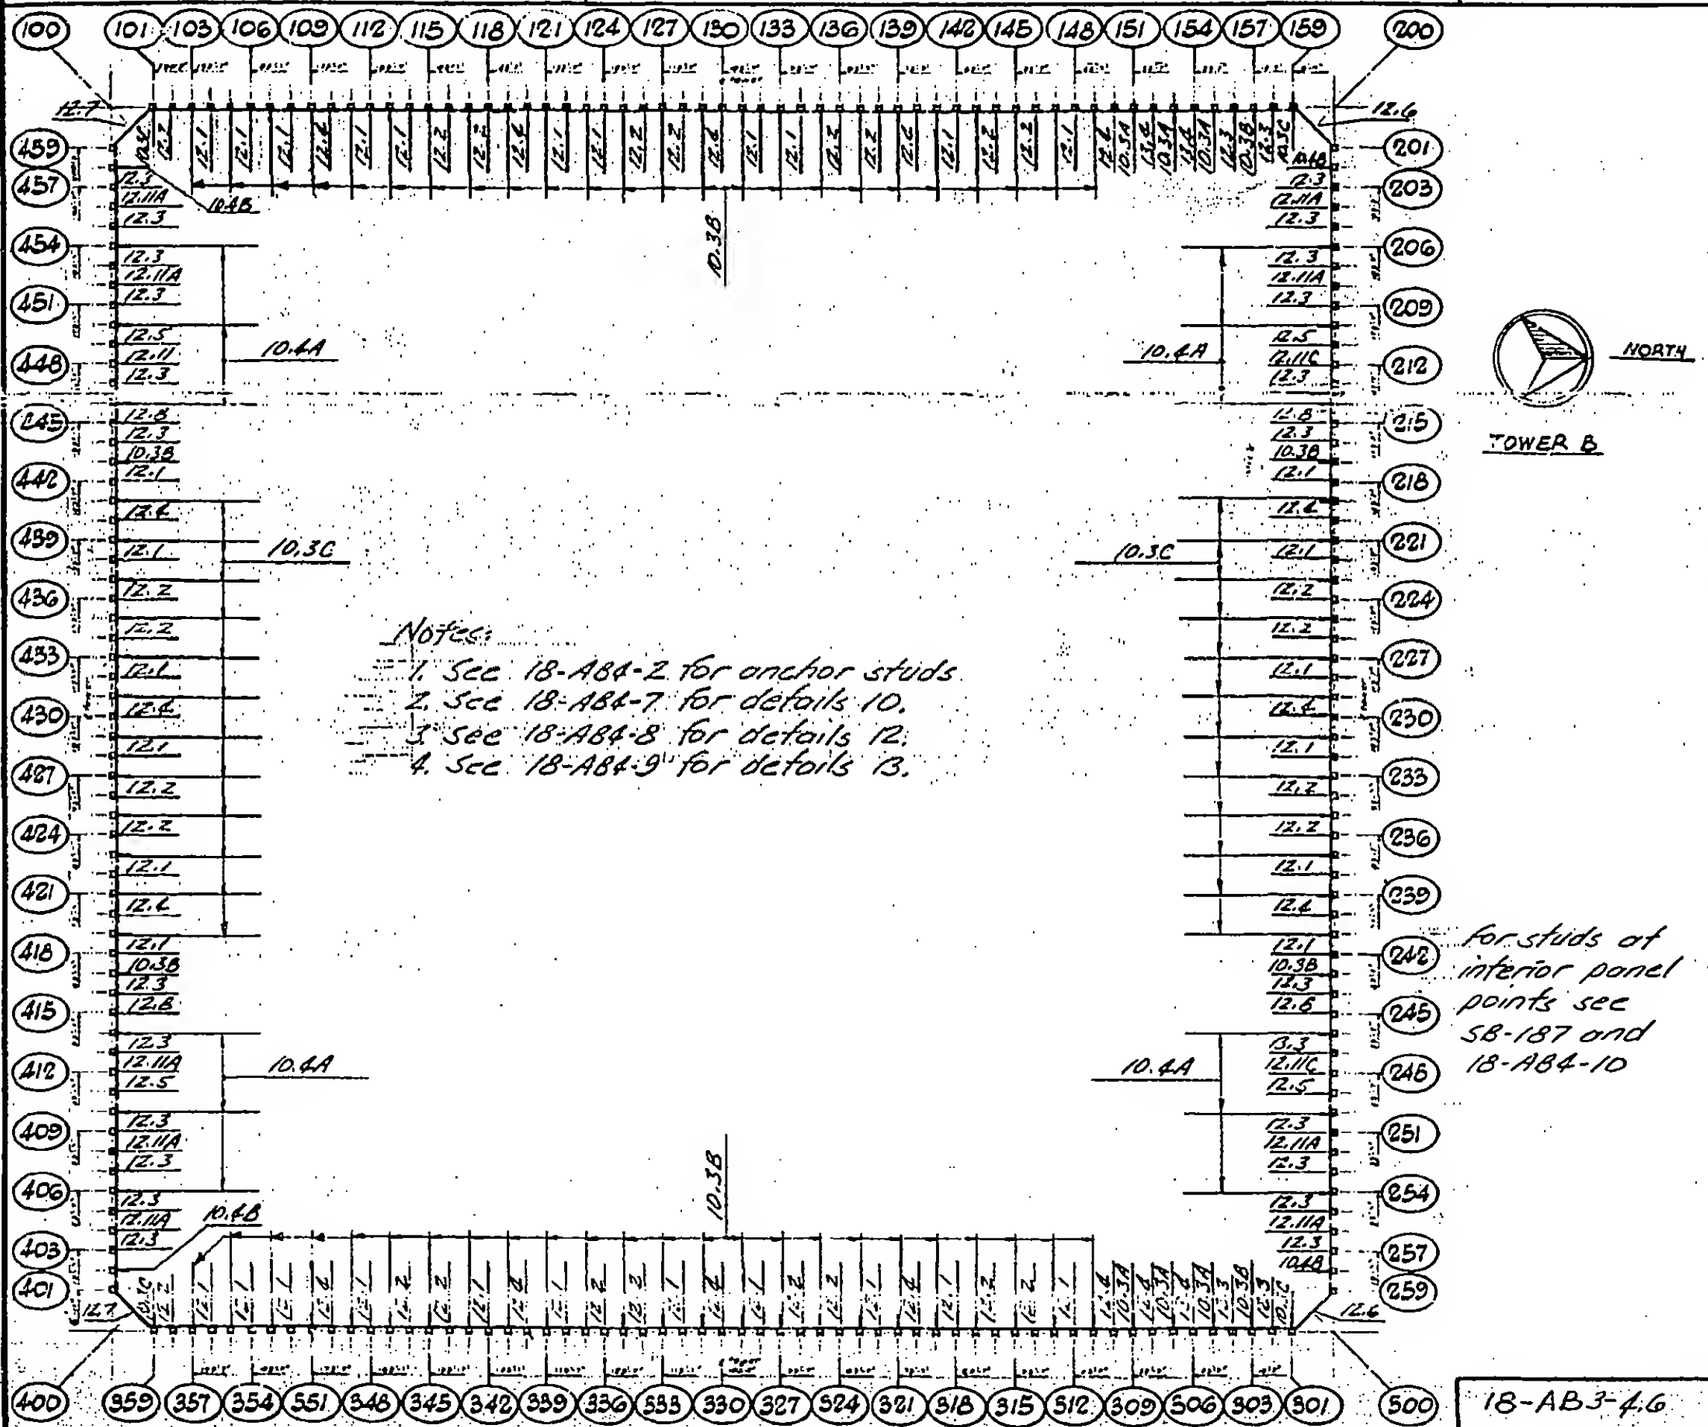

Notes:
1. See 18-AB4-2 for anchor studs
2. See 18-AB4-7 for details 10.
3. See 18-AB4-8 for details 12.
4. See 18-AB4-9" for details 13.

for studs at interior panel points see SB-187 and 18-AB4-10

DESIGNED

DRAWN

REVIEWED

18-AB3-4.6