
SKILLING, HELLE, CHRISTIANSEN, ROBERTSON Structural & Civil Engineers

PROJECT THE WORLD TRADE CENTER | TITLE ANCHOR PLATE KEY PLAN FLOOR 43 TOWER A | DATE 2-7-69

REVISIONS

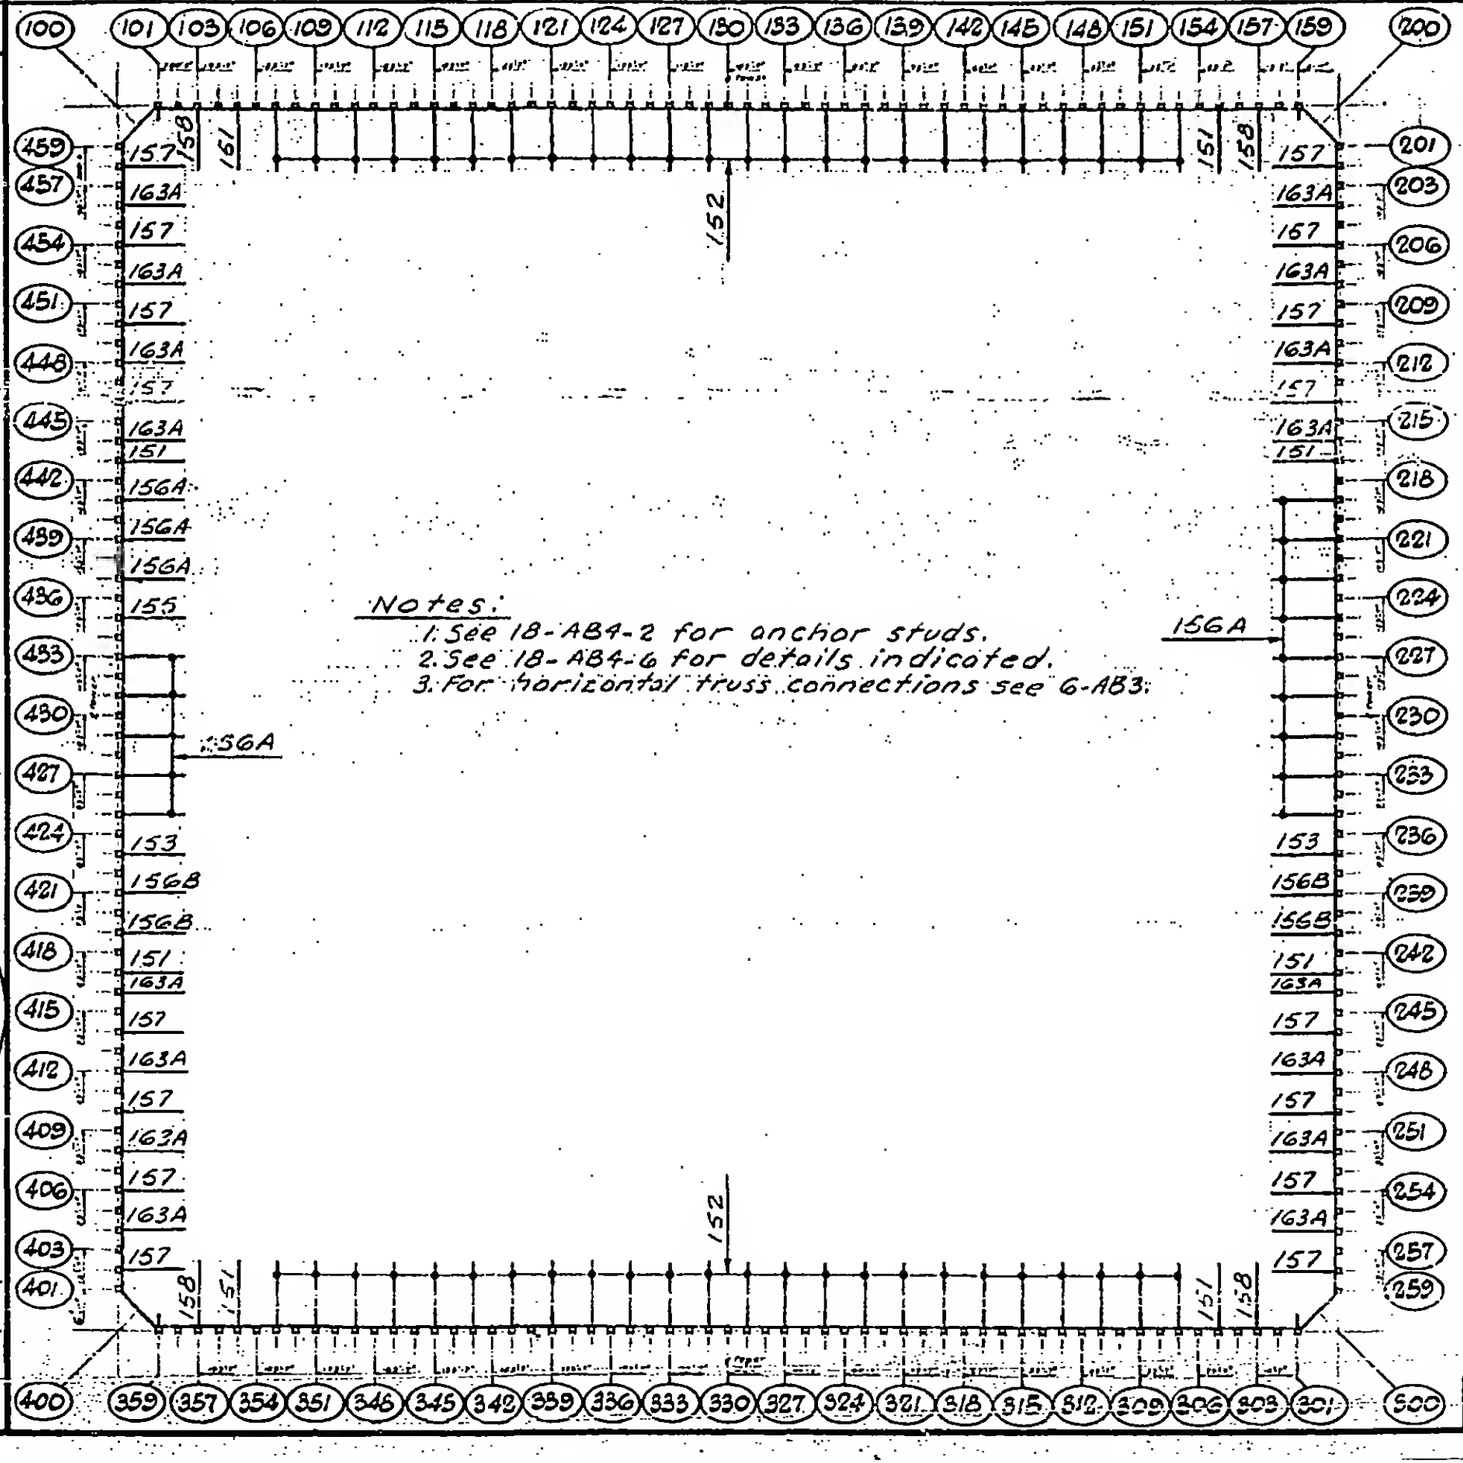

Notes.
1. See 18-AB4-2 for anchor studs.
2. See 18-AB4-6 for details indicated.
3. For horizontal truss connections see 6-AB3.

LICENSED PROFESSIONAL ENGINEER
LESLIE E. ROBERTSON
No. 34360
UNIVERSITY OF THE STATE OF NEW YORK

DESIGNED S. Korp
DRAWN A. Fronqui
REVIEWED W. Brewer

18-A3-7.1