
SKILLING, HELLE, CHRISTIANSEN, ROBERTSON — Structural & Civil Engineers

PROJECT: THE WORLD TRADE CENTER

TITLE: ANCHOR PLATE KEY PLAN FLOOR 44 TOWER A

DATE: 2-7-69

REVISIONS

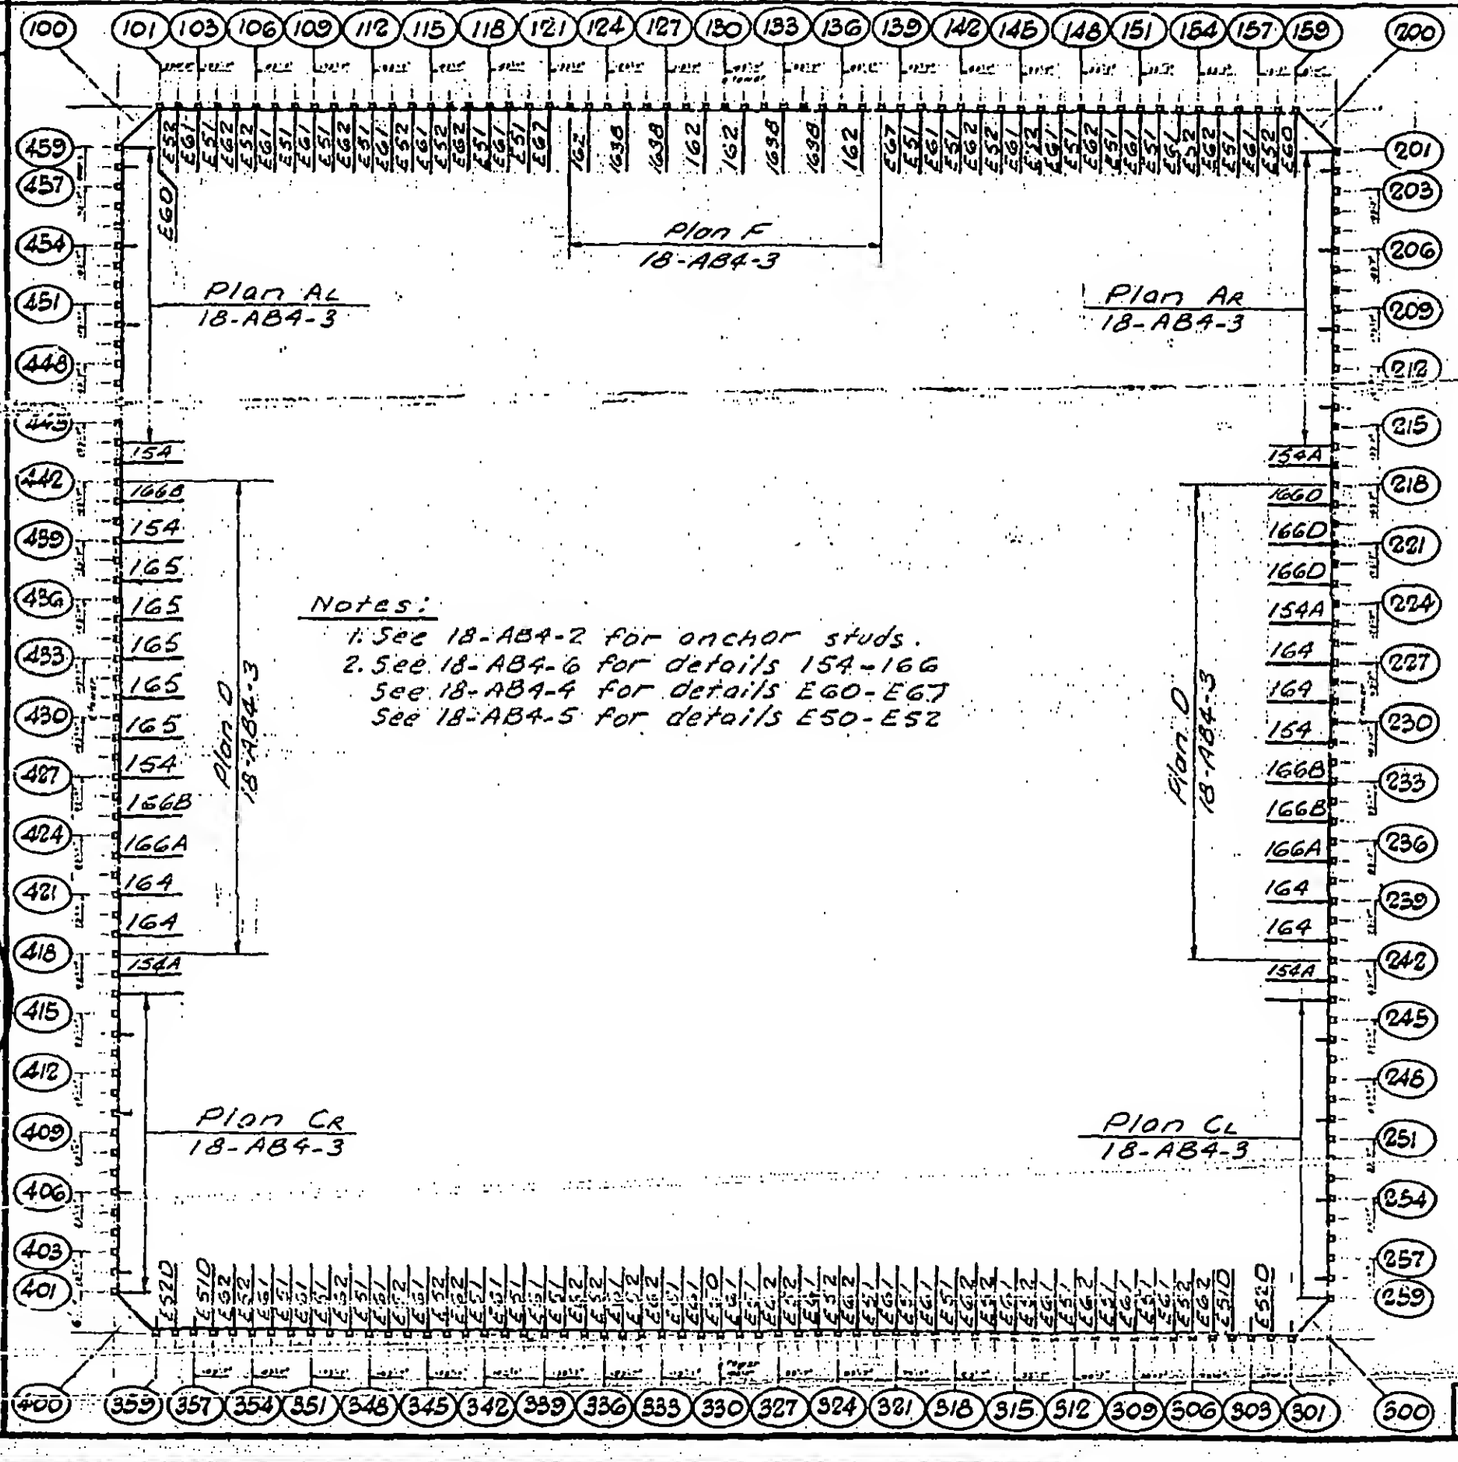

Notes:

1. See 18-AB4-2 for anchor studs.
2. See 18-AB4-6 for details 154-166
   See 18-AB4-4 for details E60-E67
   See 18-AB4-5 for details E50-E52

LICENSED PROFESSIONAL ENGINEER
LESLIE E. ROBERTSON
No. 34360
UNIVERSITY OF THE STATE OF NEW YORK

DESIGNED: S Karp

DRAWN: A. Franqui

REVIEWED: [illegible] Brewer

18-A3-8.1