
SKILLING, HELLE, CHRISTIANSEN, ROBERTSON — Structural & Civil Engineers


PROJECT: THE WORLD TRADE CENTER | TITLE: ANCHOR DETAILS-EXTERIOR WALL DETAIL PLANS D,E,F | DATE: 2-7-69

REVISIONS


See 18-A84-5 for details indicated

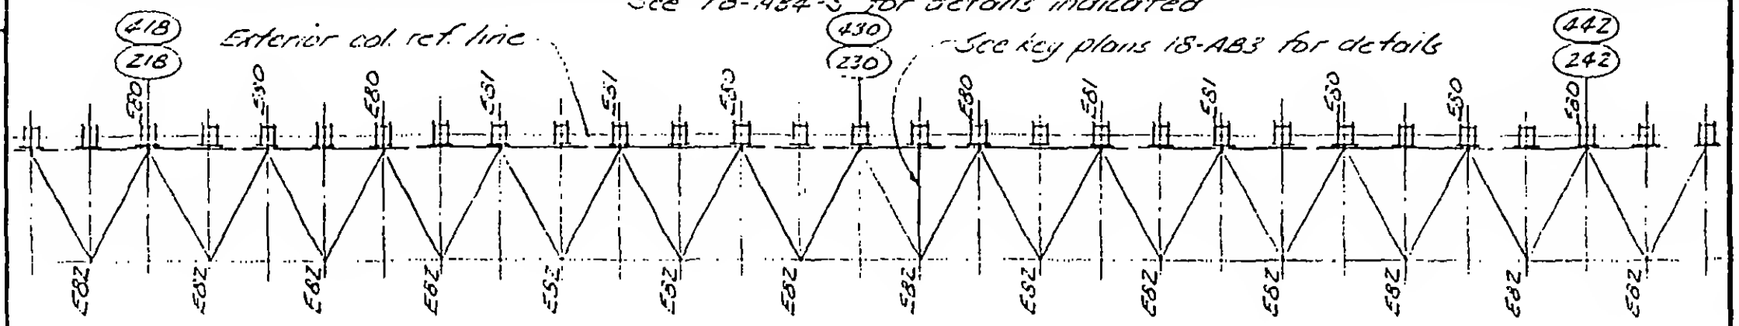

Plan D

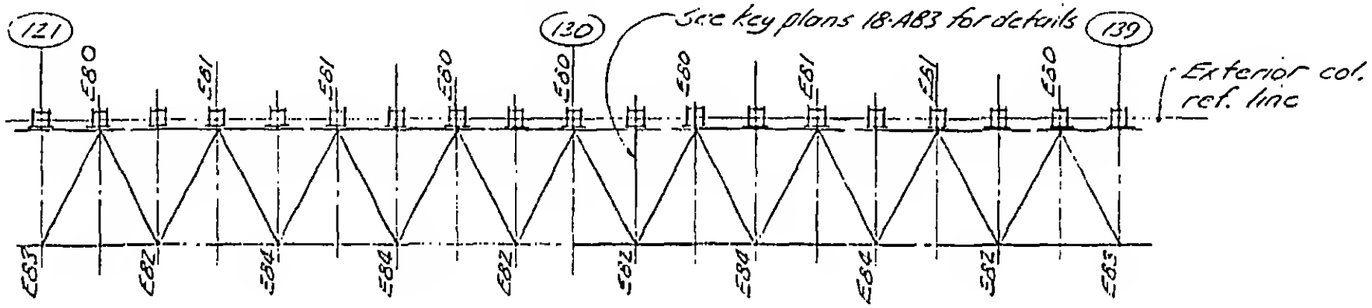

Plan F

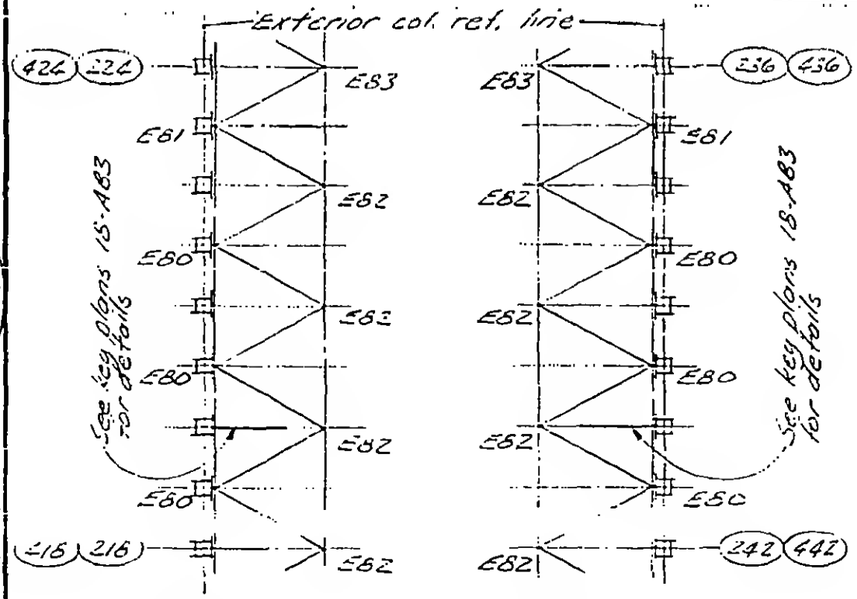

Plan EL

Plan ER

LICENSED PROFESSIONAL ENGINEER — LESLIE E. ROBERTSON — No. 34380 — UNIVERSITY OF THE STATE OF NEW YORK

DESIGNED: J. Kamp
DRAWN: J. Adams
REVIEWED: W. Brewer

18-A84-3.3