
SKILLING, HELLE, CHRISTIANSEN, ROBERTSON — Structural & Civil Engineers

PROJECT THE WORLD TRADE CENTER | TITLE REVISION AFTER FABRICATION DETAIL 910 | DATE 8-15-68

REVISIONS

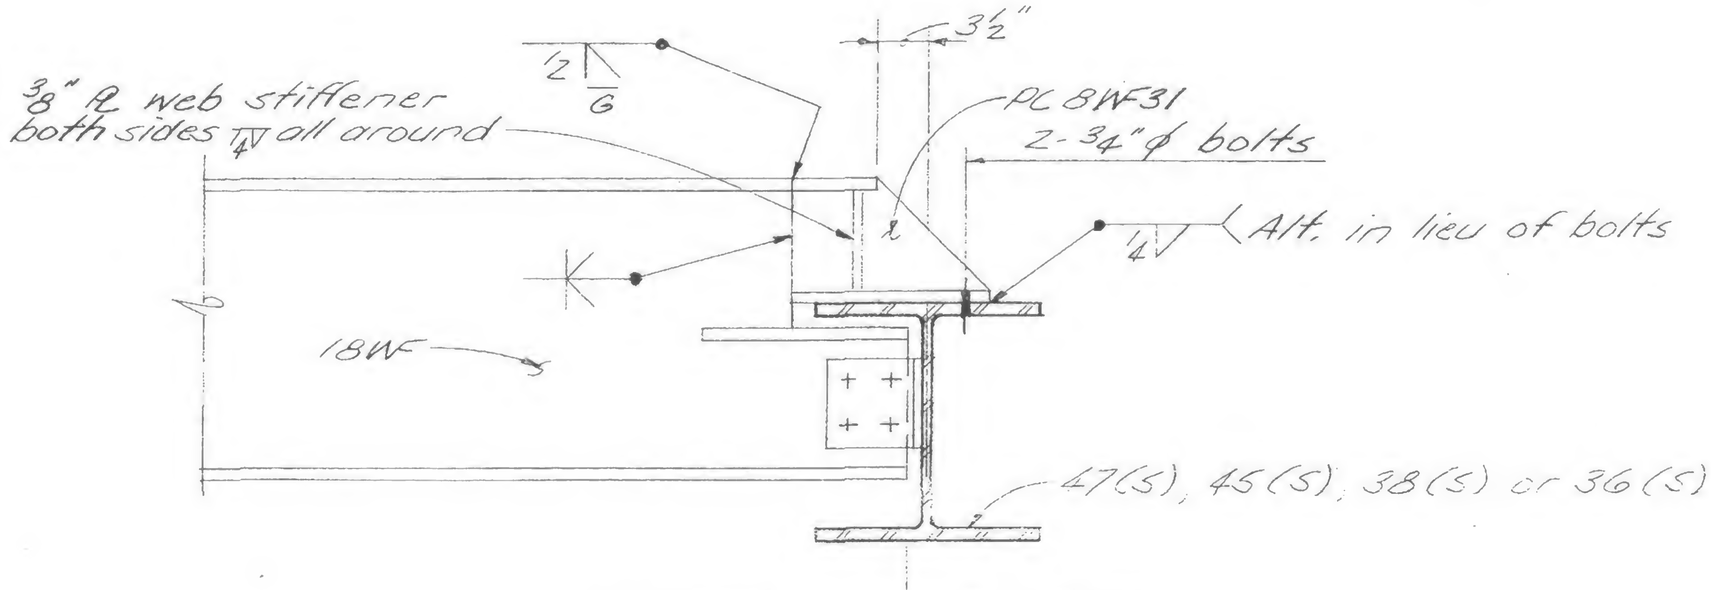

Left end on Framing Plan

- 2-102(S)
- One-105(S)
- 106(S)
- 112(S)
- 113(S)
- 115(S)
- One-116(S)

LICENSED PROFESSIONAL ENGINEER
LESLIE E. ROBERTSON
No. 34360
UNIVERSITY OF THE STATE OF NEW YORK

DESIGNED

DRAWN

REVIEWED

19-A-910