
SKILLING, HELLE, CHRISTIANSEN, ROBERTSON — Structural & Civil Engineers


PROJECT: THE WORLD TRADE CENTER | TITLE: REVISION AFTER FABRICATION - DETAIL 922 | DATE: 3-19-69

REVISIONS

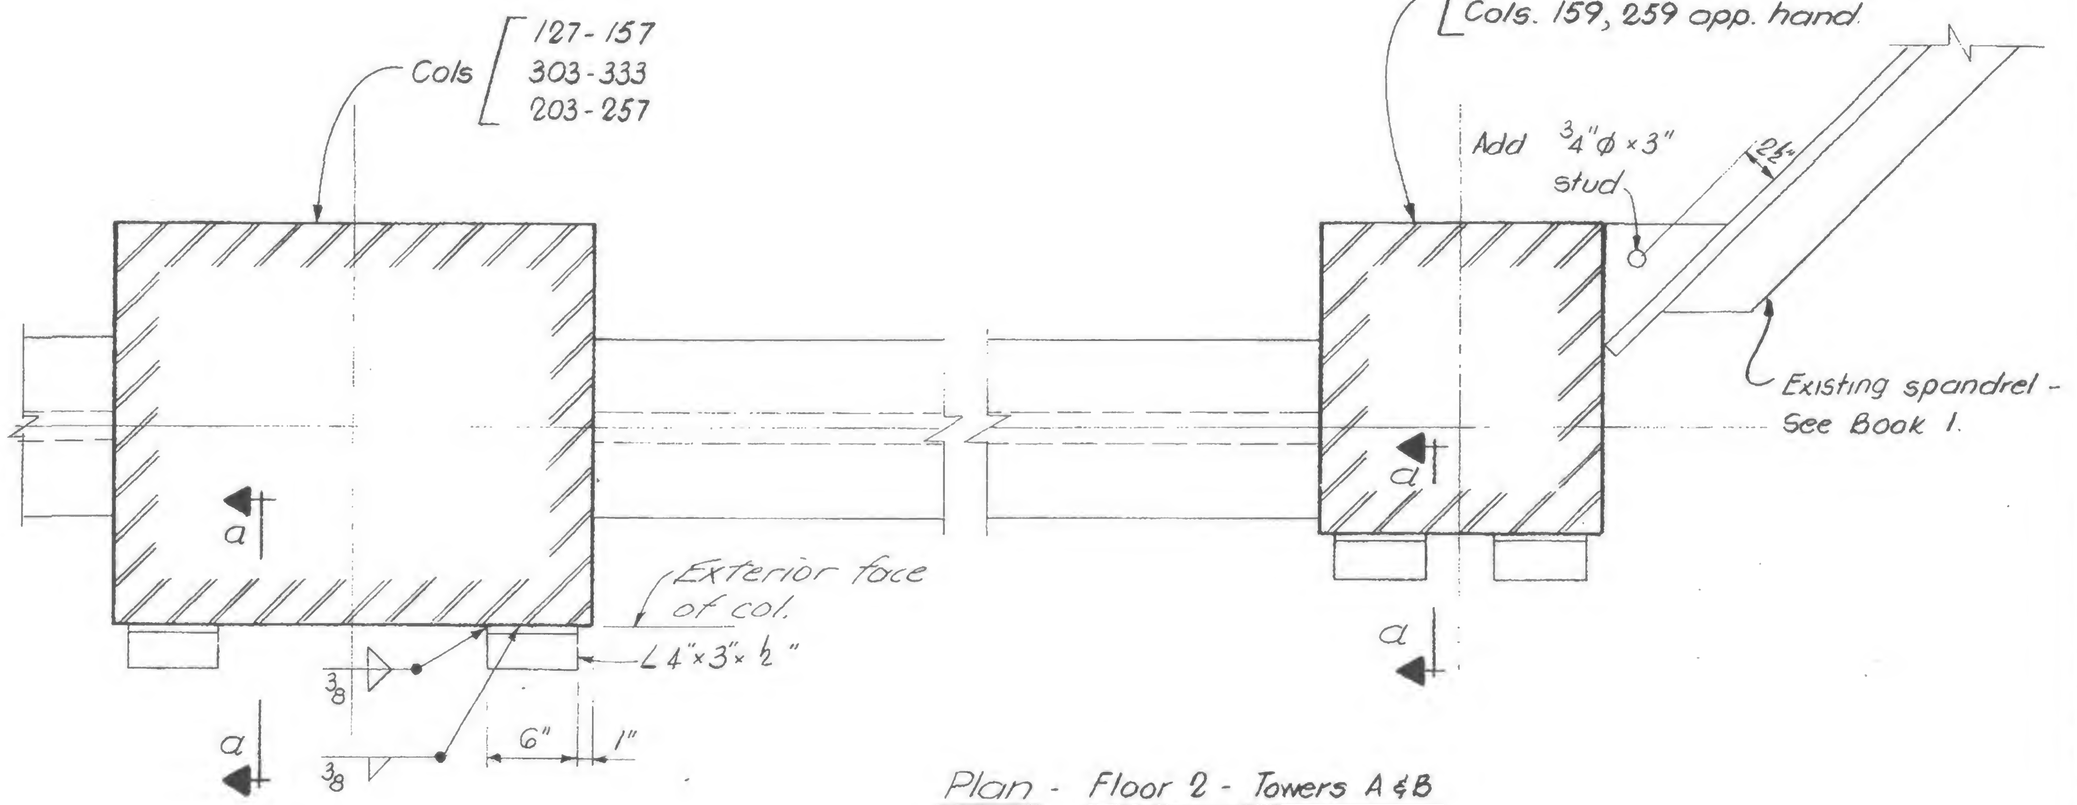

Plan - Floor 2 - Towers A & B

Add two L's per column. Details shown are typical for all added L's.

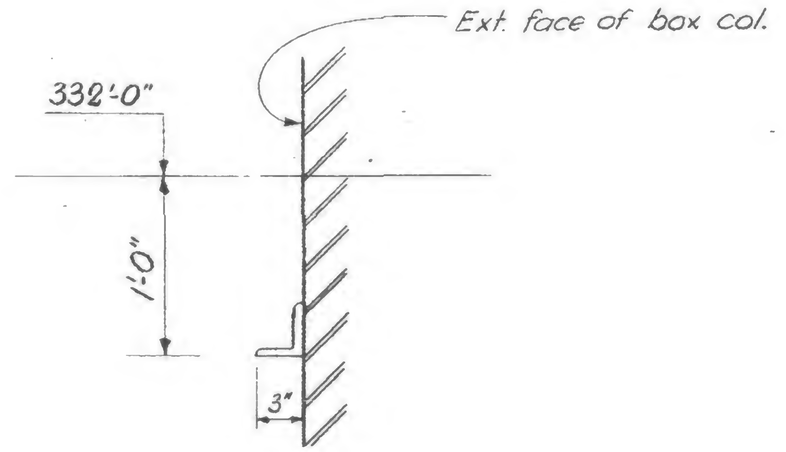

Section a-a

LICENSED PROFESSIONAL ENGINEER
LESLIE E. ROBERTSON
No. 34360
UNIVERSITY OF THE STATE OF NEW YORK

DESIGNED A-LA

DRAWN G. T. Hellebranth.

REVIEWED

19-AB-922