

SKILLING, HELLE, CHRISTIANSEN, ROBERTSON — Structural & Civil Engineers

PROJECT THE WORLD TRADE CENTER | TITLE MODIFICATION TO BEAM OPENINGS | DATE 4/28/70

REVISIONS

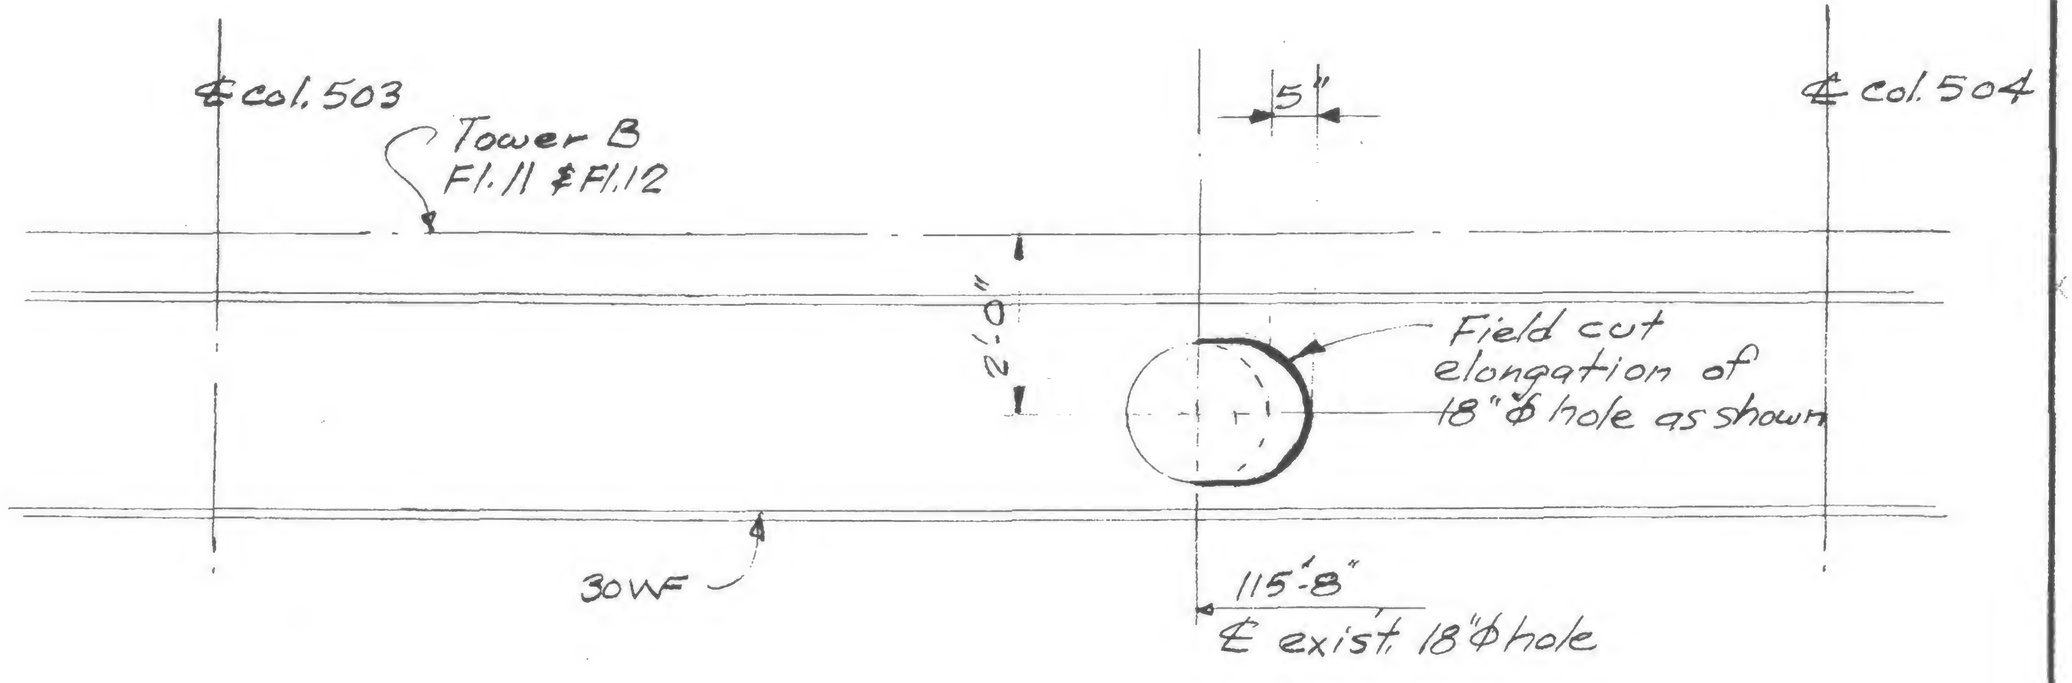

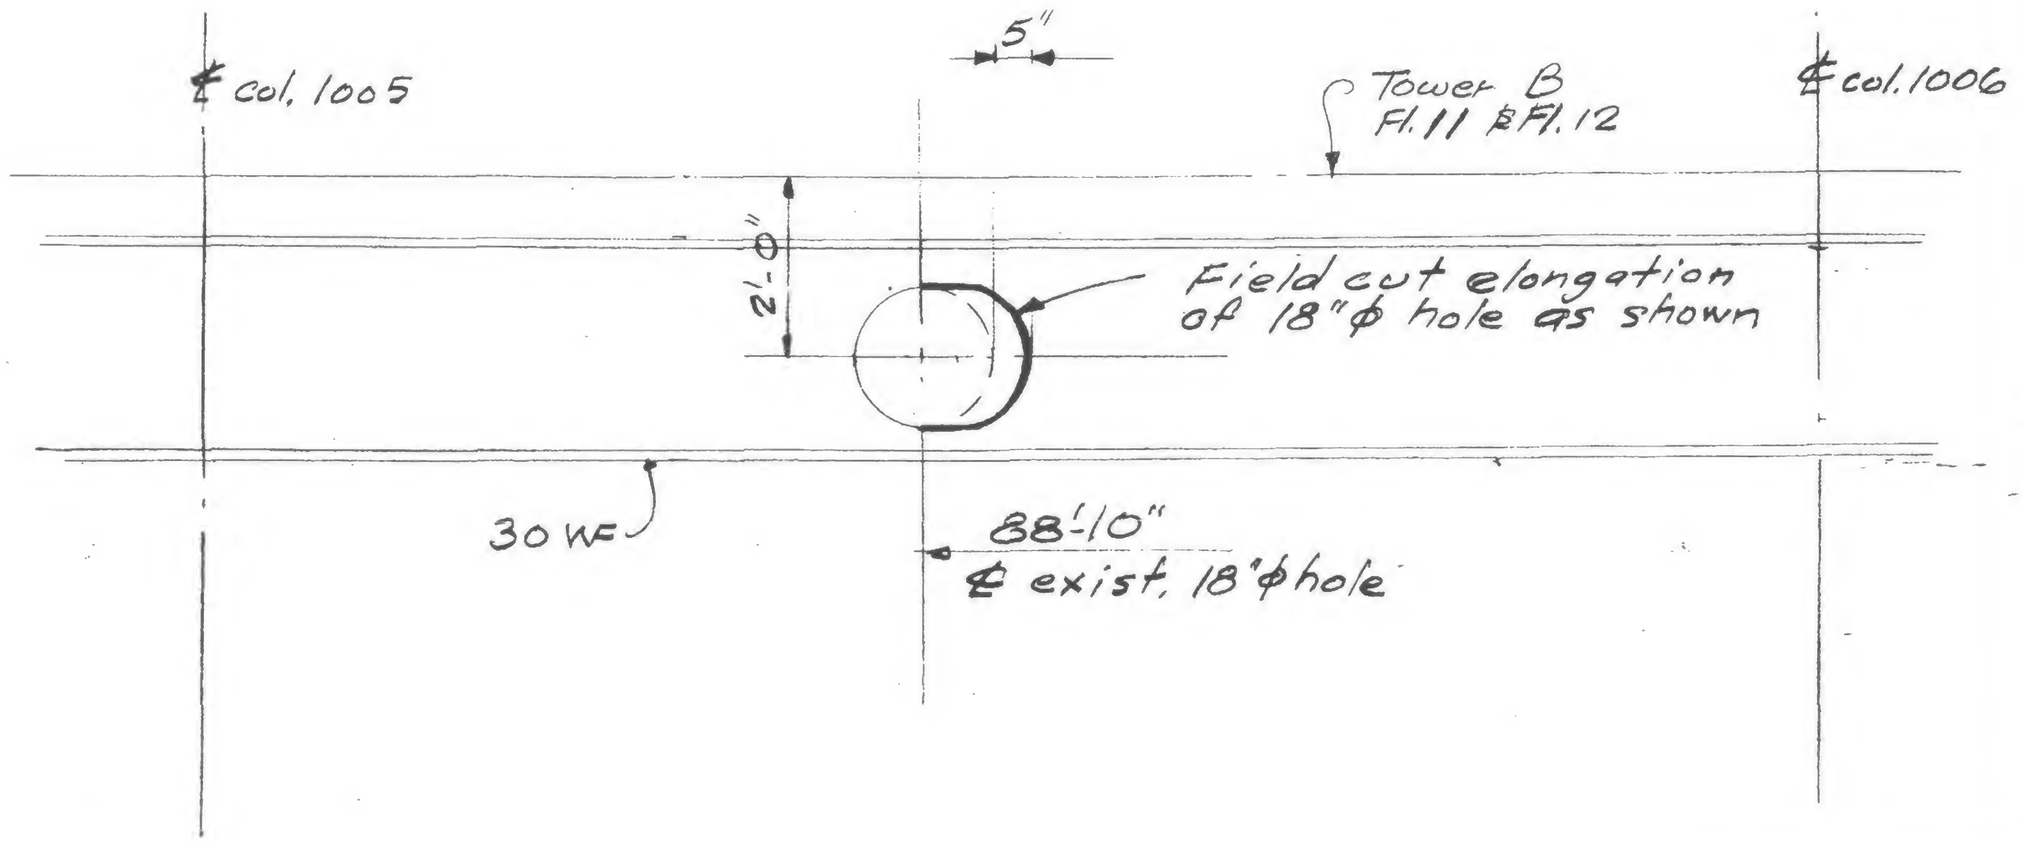

DESIGNED

DRAWN

REVIEWED

19-B-965