
SKILLING, HELLE, CHRISTIANSEN, ROBERTSON — Structural & Civil Engineers


PROJECT THE WORLD TRADE CENTER | TITLE FL. 106 CONNECTION DETAILS | DATE 1-7-71

REVISIONS


7/30/71
10/6/71
5/9/79

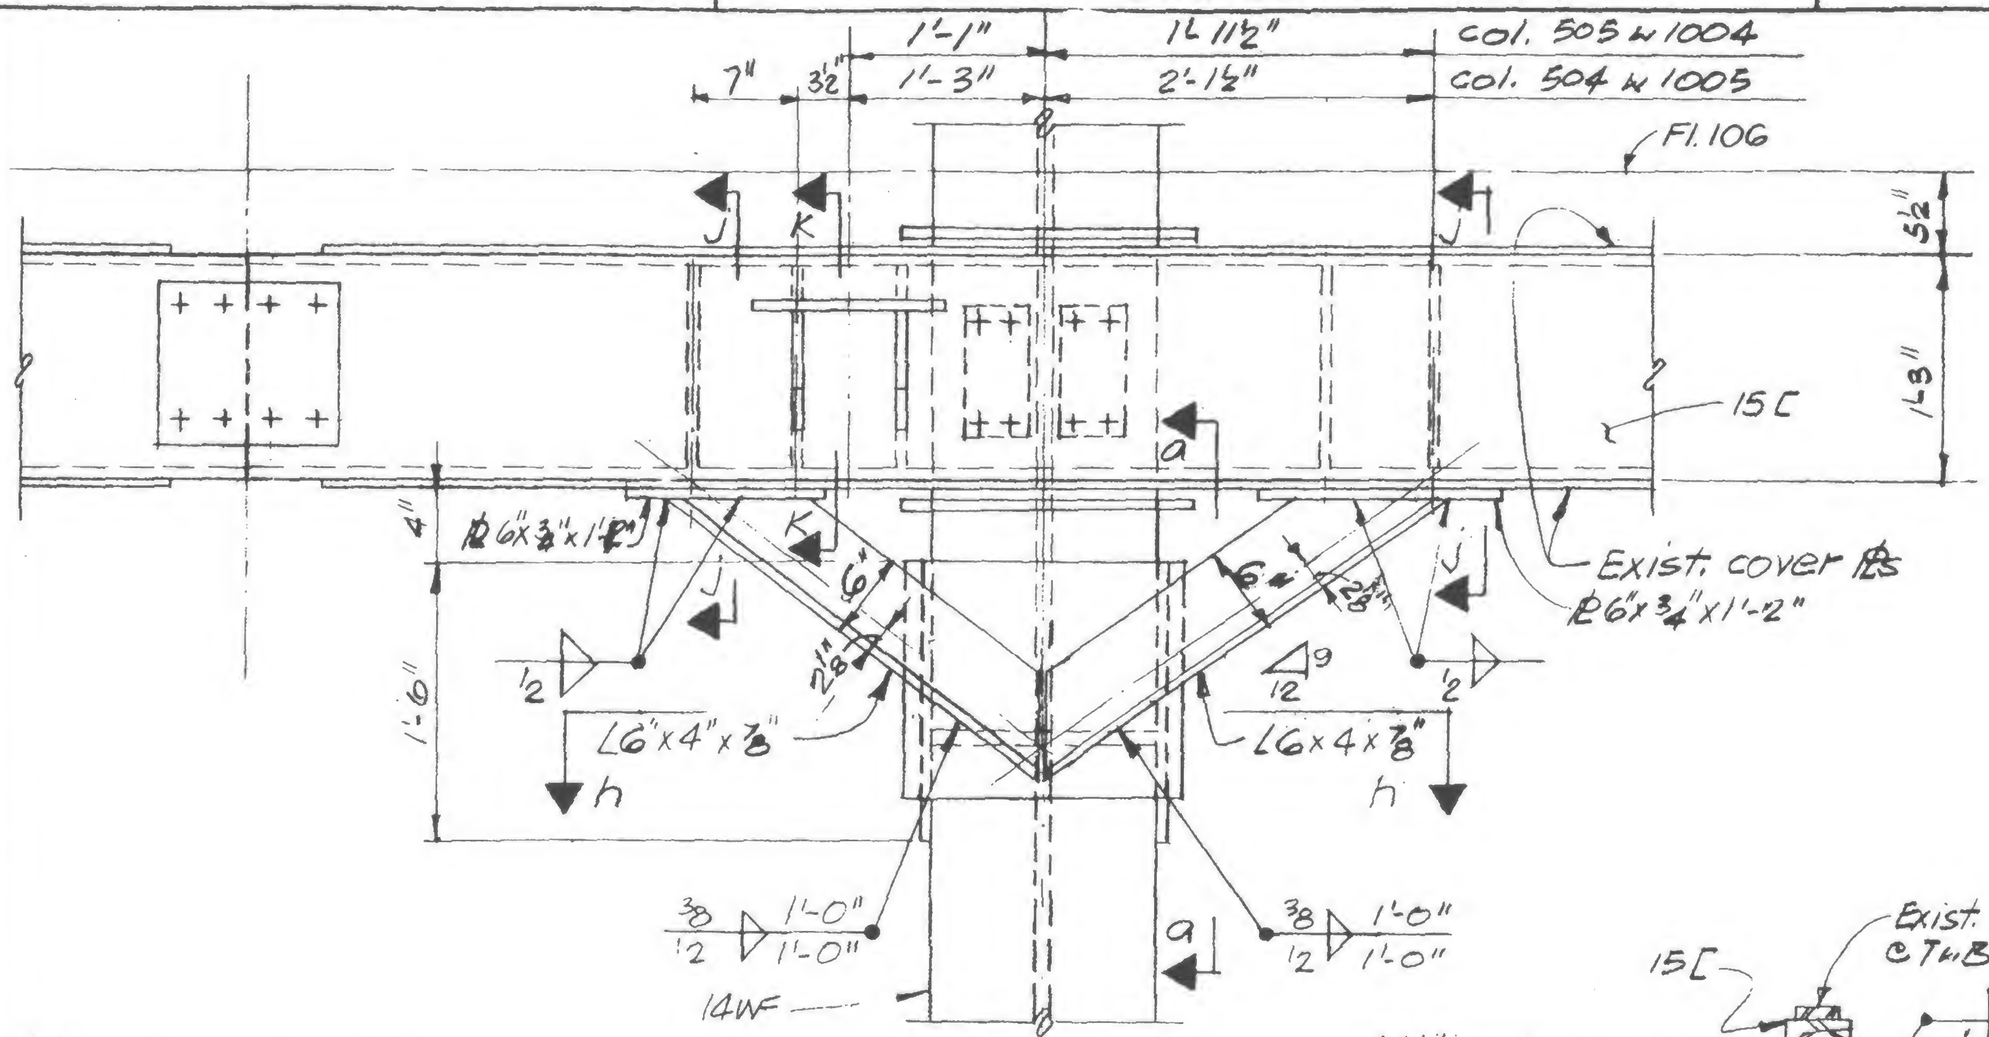


Notes:
1. All additional detail material to be F_y = 50Ksi.
2. All welding electrodes to be E70xx.

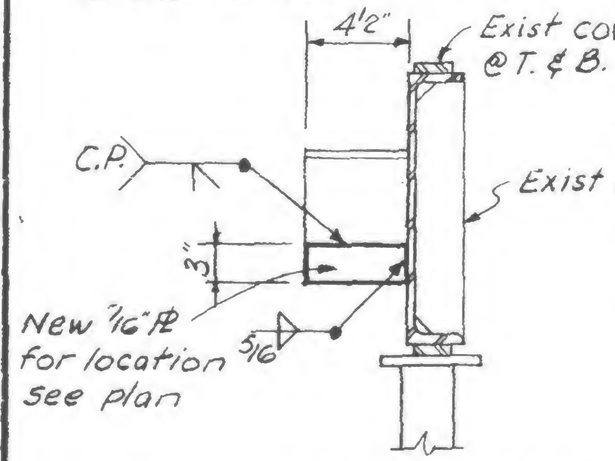

Section K-K

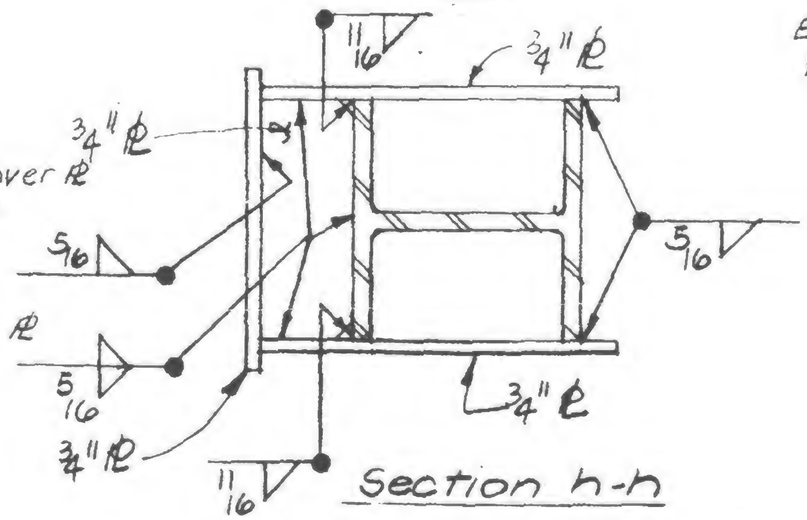

Section h-h

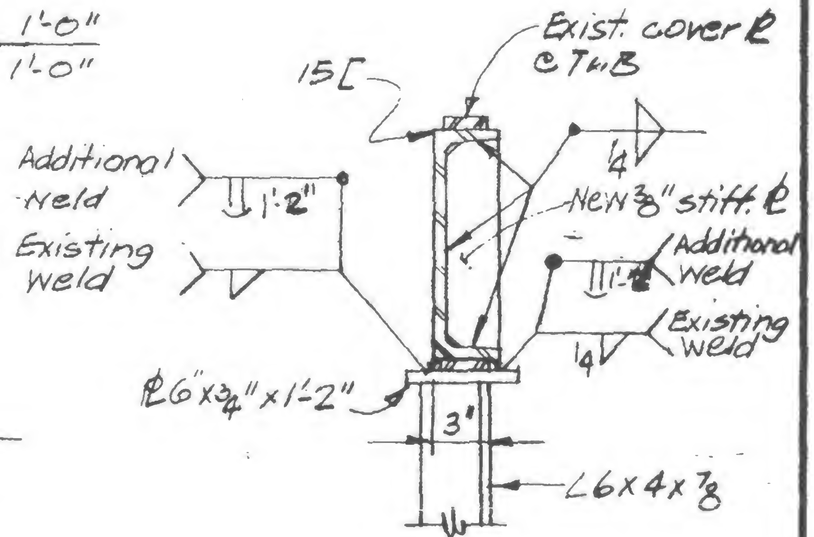

Section j-j

DETAIL 987 C
@ Col. 1005, as shown
@ Col. 504, 505 w 1004, similar

existing
existing

LICENSED PROFESSIONAL ENGINEER — LESLIE E. ROBERTSON — No. 34360 — UNIVERSITY OF THE STATE OF NEW YORK

DESIGNED

DRAWN S.C.

REVIEWED L. Robertson

19-A-987.3