

SKILLING, HELLE CHRISTIANSEN, ROBERTSON — Structural & Civil Engineers

PROJECT: THE WORLD TRADE CENTER | TITLE: FL. 106 CONNECTION DETAILS | DATE: 5/9/79 R


REVISIONS

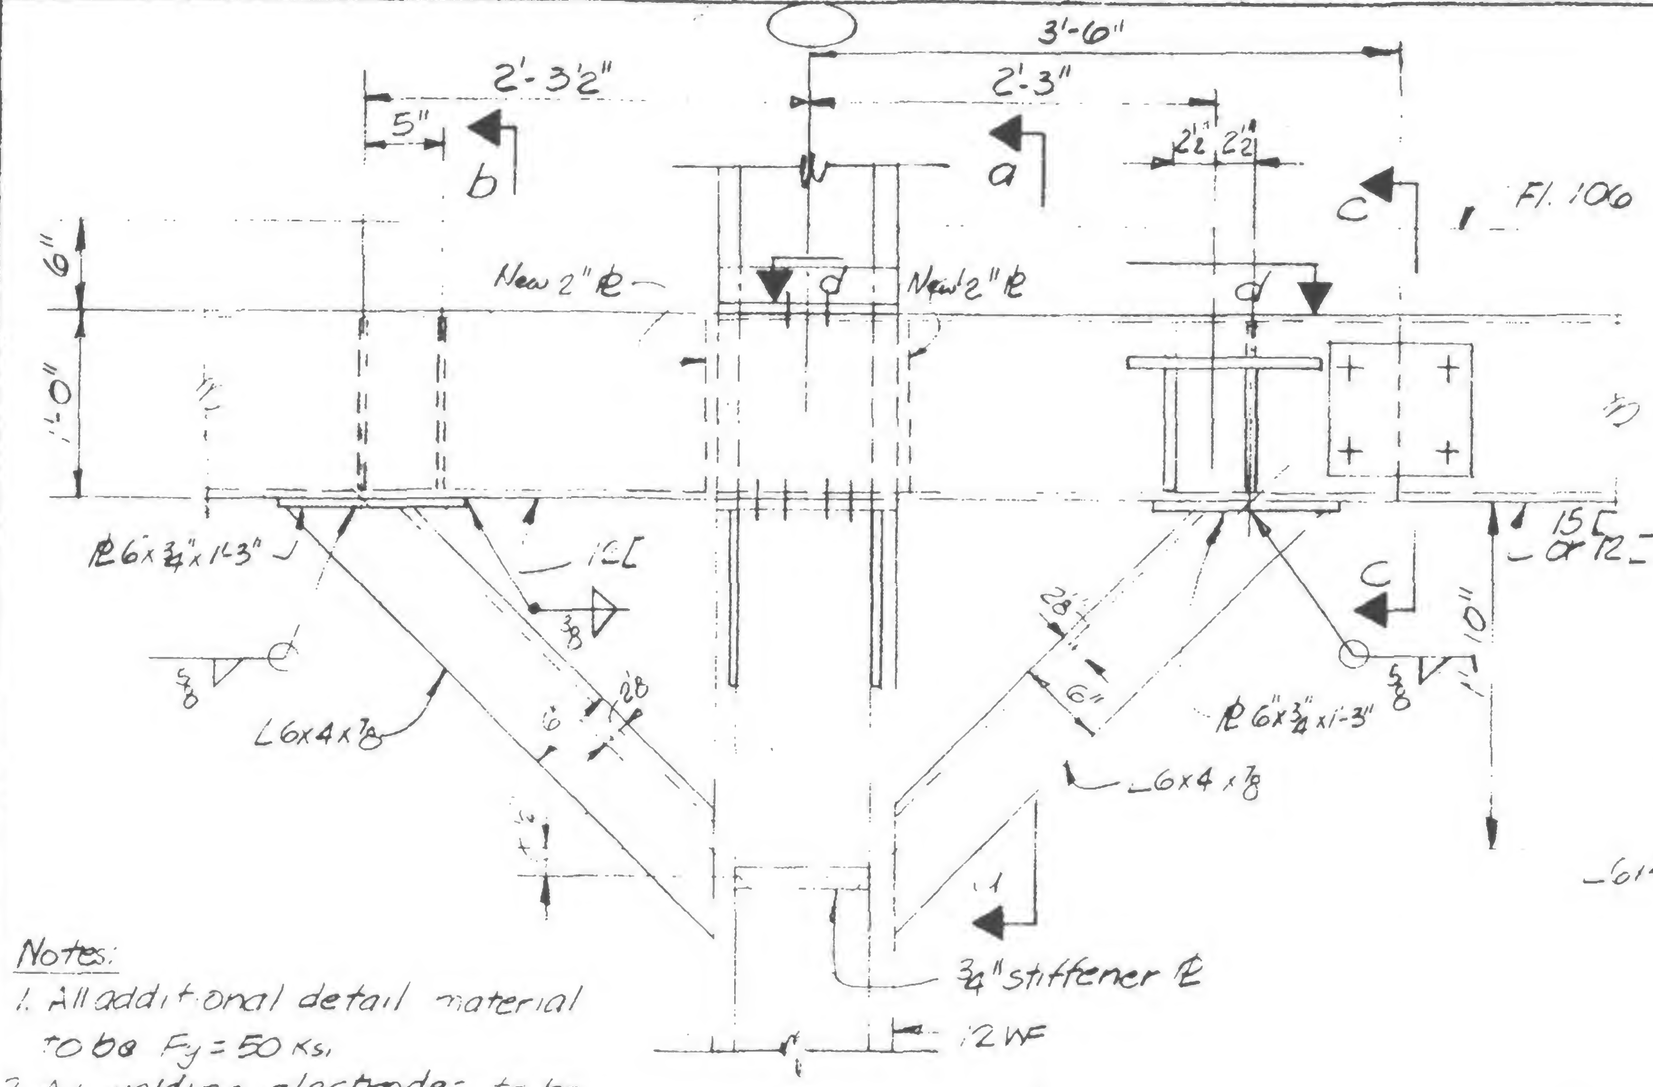

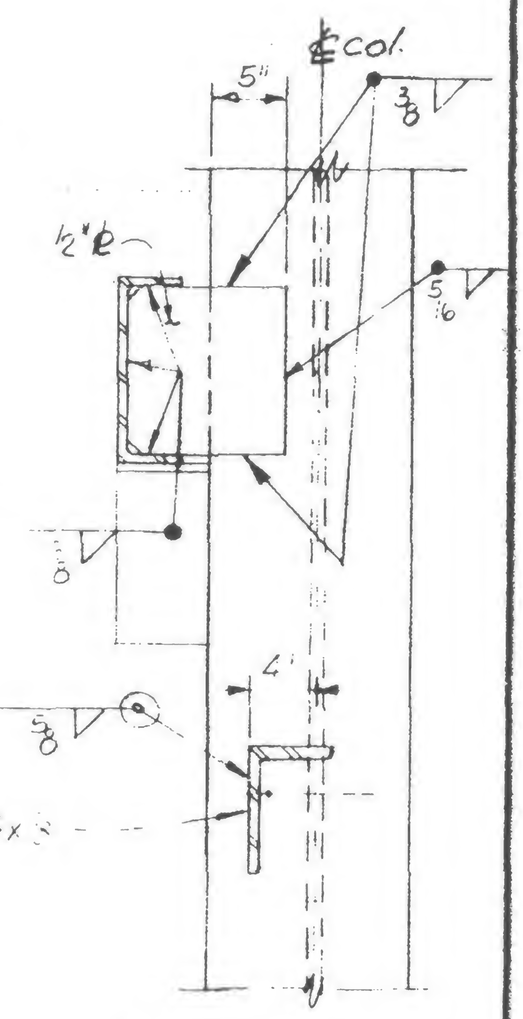

Section a-a


Notes:
1. All additional detail material to be $F_y = 50$ ksi
2. All welding electrodes to be E70xx.

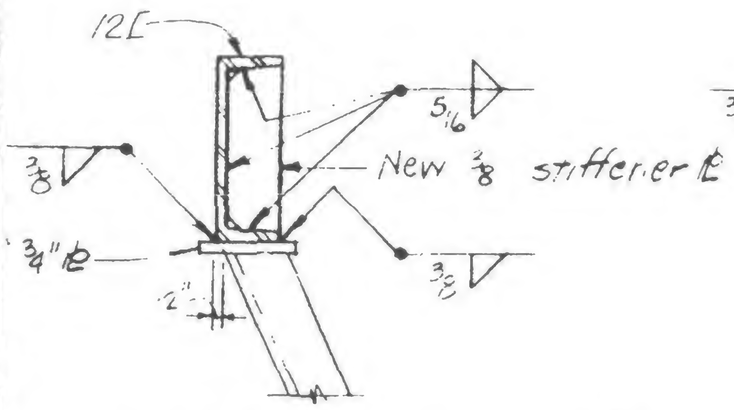


Section b-b

DETAIL 987D

@ col 601, as shown
@ col 608, 901 & 908, similar New

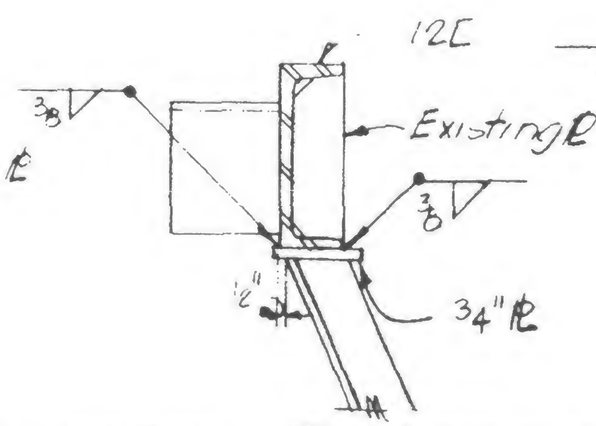

Section c-c

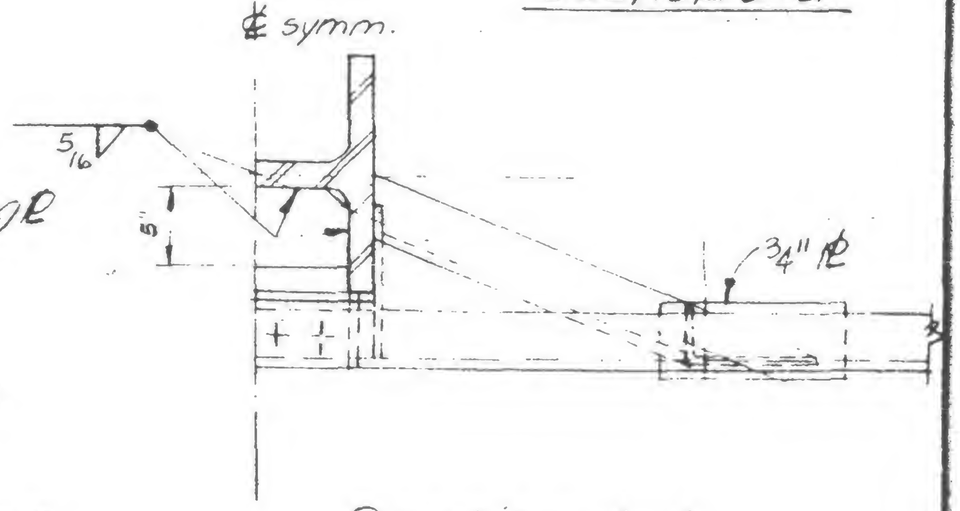

Section d-d

Reinf. not required

19-A-987.4

LICENSED PROFESSIONAL ENGINEER — LESLIE E. ROBERTSON — No 34360 — UNIVERSITY OF THE STATE OF NEW YORK

SIGNED

DRAWN PO'Reilly

REVIEWED DAB