

SKILLING HELLE CHRISTIANSEN ROBERTSON — Structural & Civil Engineers

WTC 44400


PROJECT THE WORLD TRADE CENTER | TITLE FL. 106 CONNECTION DETAILS | DATE 5/19/79R

VISIONS

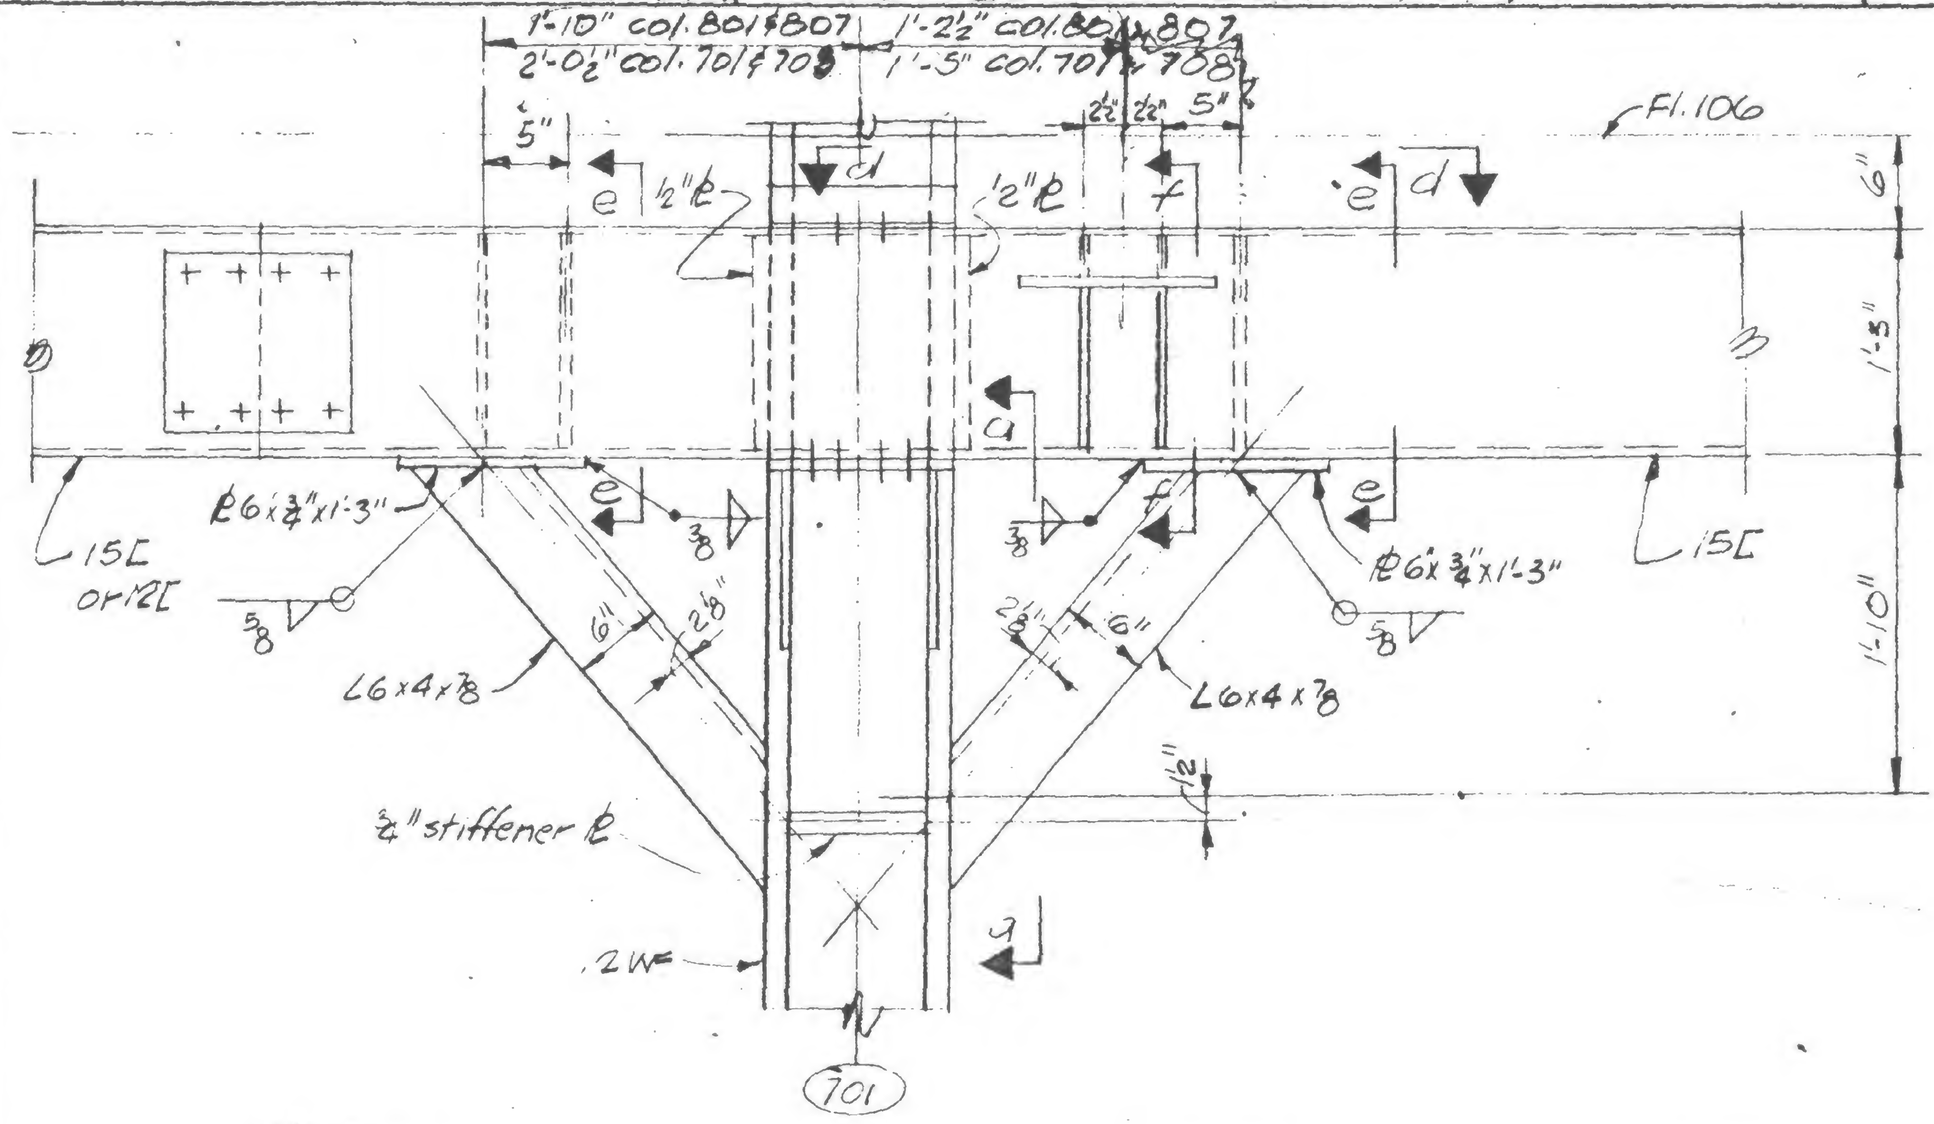

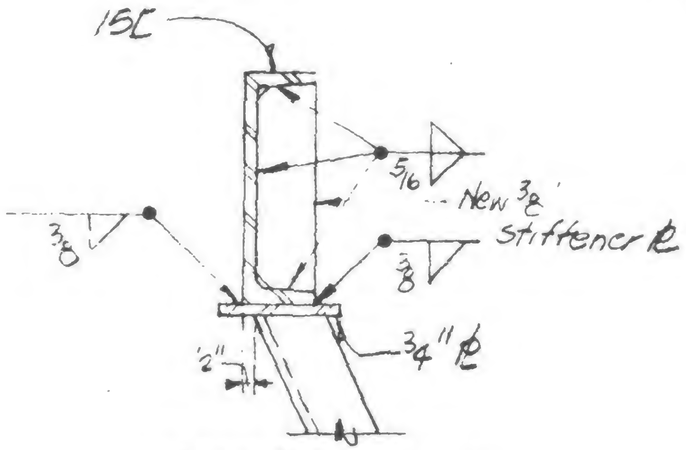

Section e-e

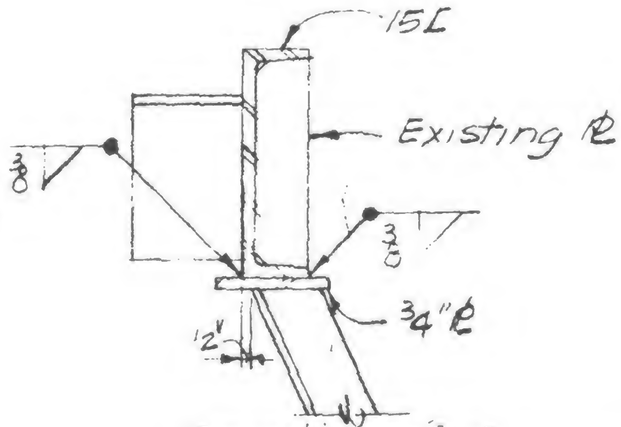

Section f-f


Notes:
1. All additional detail material to be F_y = 50 ksi.
2. All welding electrodes to be E70xx

Reinf. not required col. 701

DETAIL 987E Col. 701 & 708 New

DETAIL 987F Col. 801 & 807 New

19-A-987.5

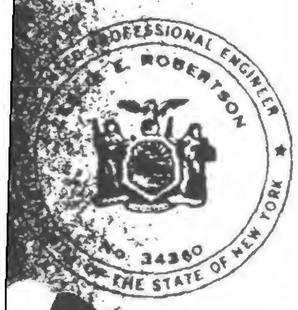

SIGNED

DRAWN

CHECKED Wab