
SKILLING, HELLE, CHRISTIANSEN, ROBERTSON — Structural & Civil Engineers


PROJECT: THE WORLD TRADE CENTER | TITLE: OPNG. THRU BEAMS BTW. COLS. K39-4 & K39-G (El. 332') | DATE: 6-23-70

REVISIONS


(Per Change No. 405.037)
Supplement No. 1

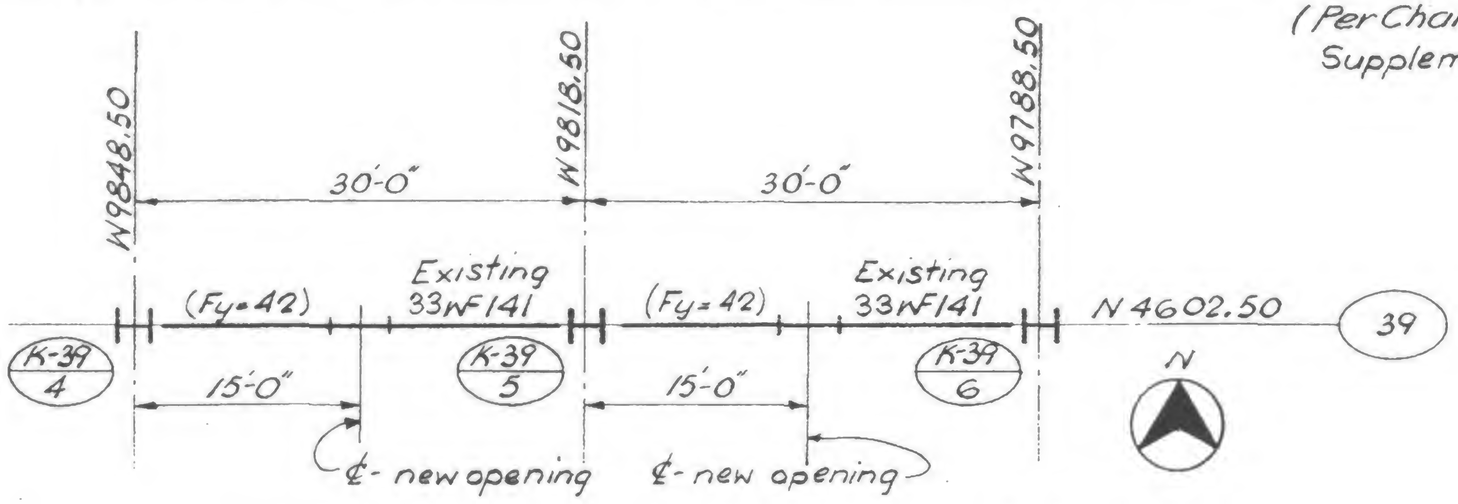


Port Plan at El. 332' (Zone K-2)
(North of Tower 'B")

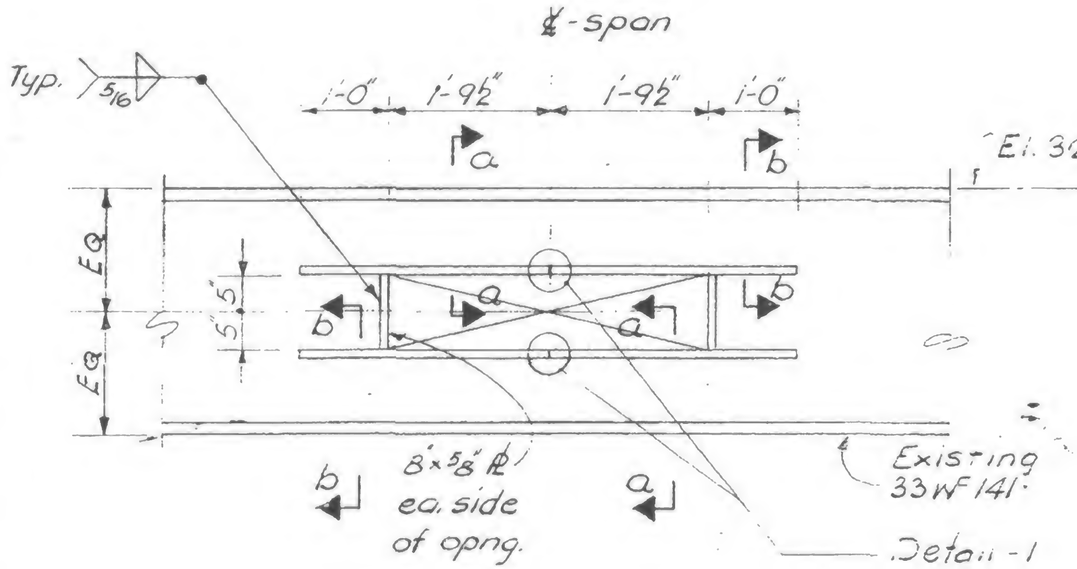


Elevation of Beam

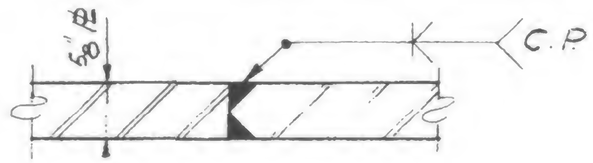

Detail - 1

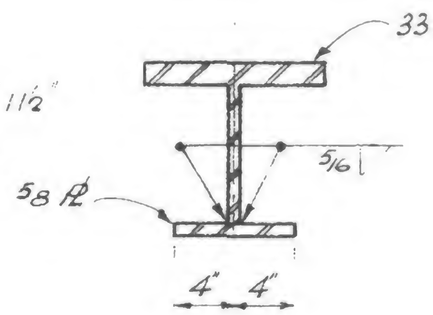

Section a-a

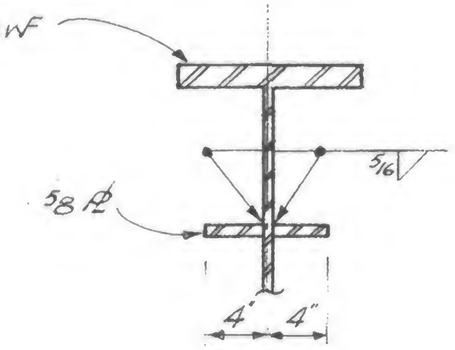

Section b-b

Notes:-
1. All ℄s to be A-36 steel
2. All electrodes to be E 70xx

LICENSED PROFESSIONAL ENGINEER — LESLIE E. ROBERTSON — No. 34360 — UNIVERSITY OF THE STATE OF NEW YORK

DESIGNED

DRAWN: D. Huggins

REVIEWED: E.L.

19-K-1035