SKILLING, HELLE, CHRISTIANSEN, ROBERTSON — Structural & Civil Engineers

PROJECT: THE WORLD TRADE CENTER | TITLE: DET. OF NEW HANGER & REINF. OF EXIST. BEAM CONN. | DATE: 10-1-70

REVISIONS

(EL. 310 ZONE J-4)

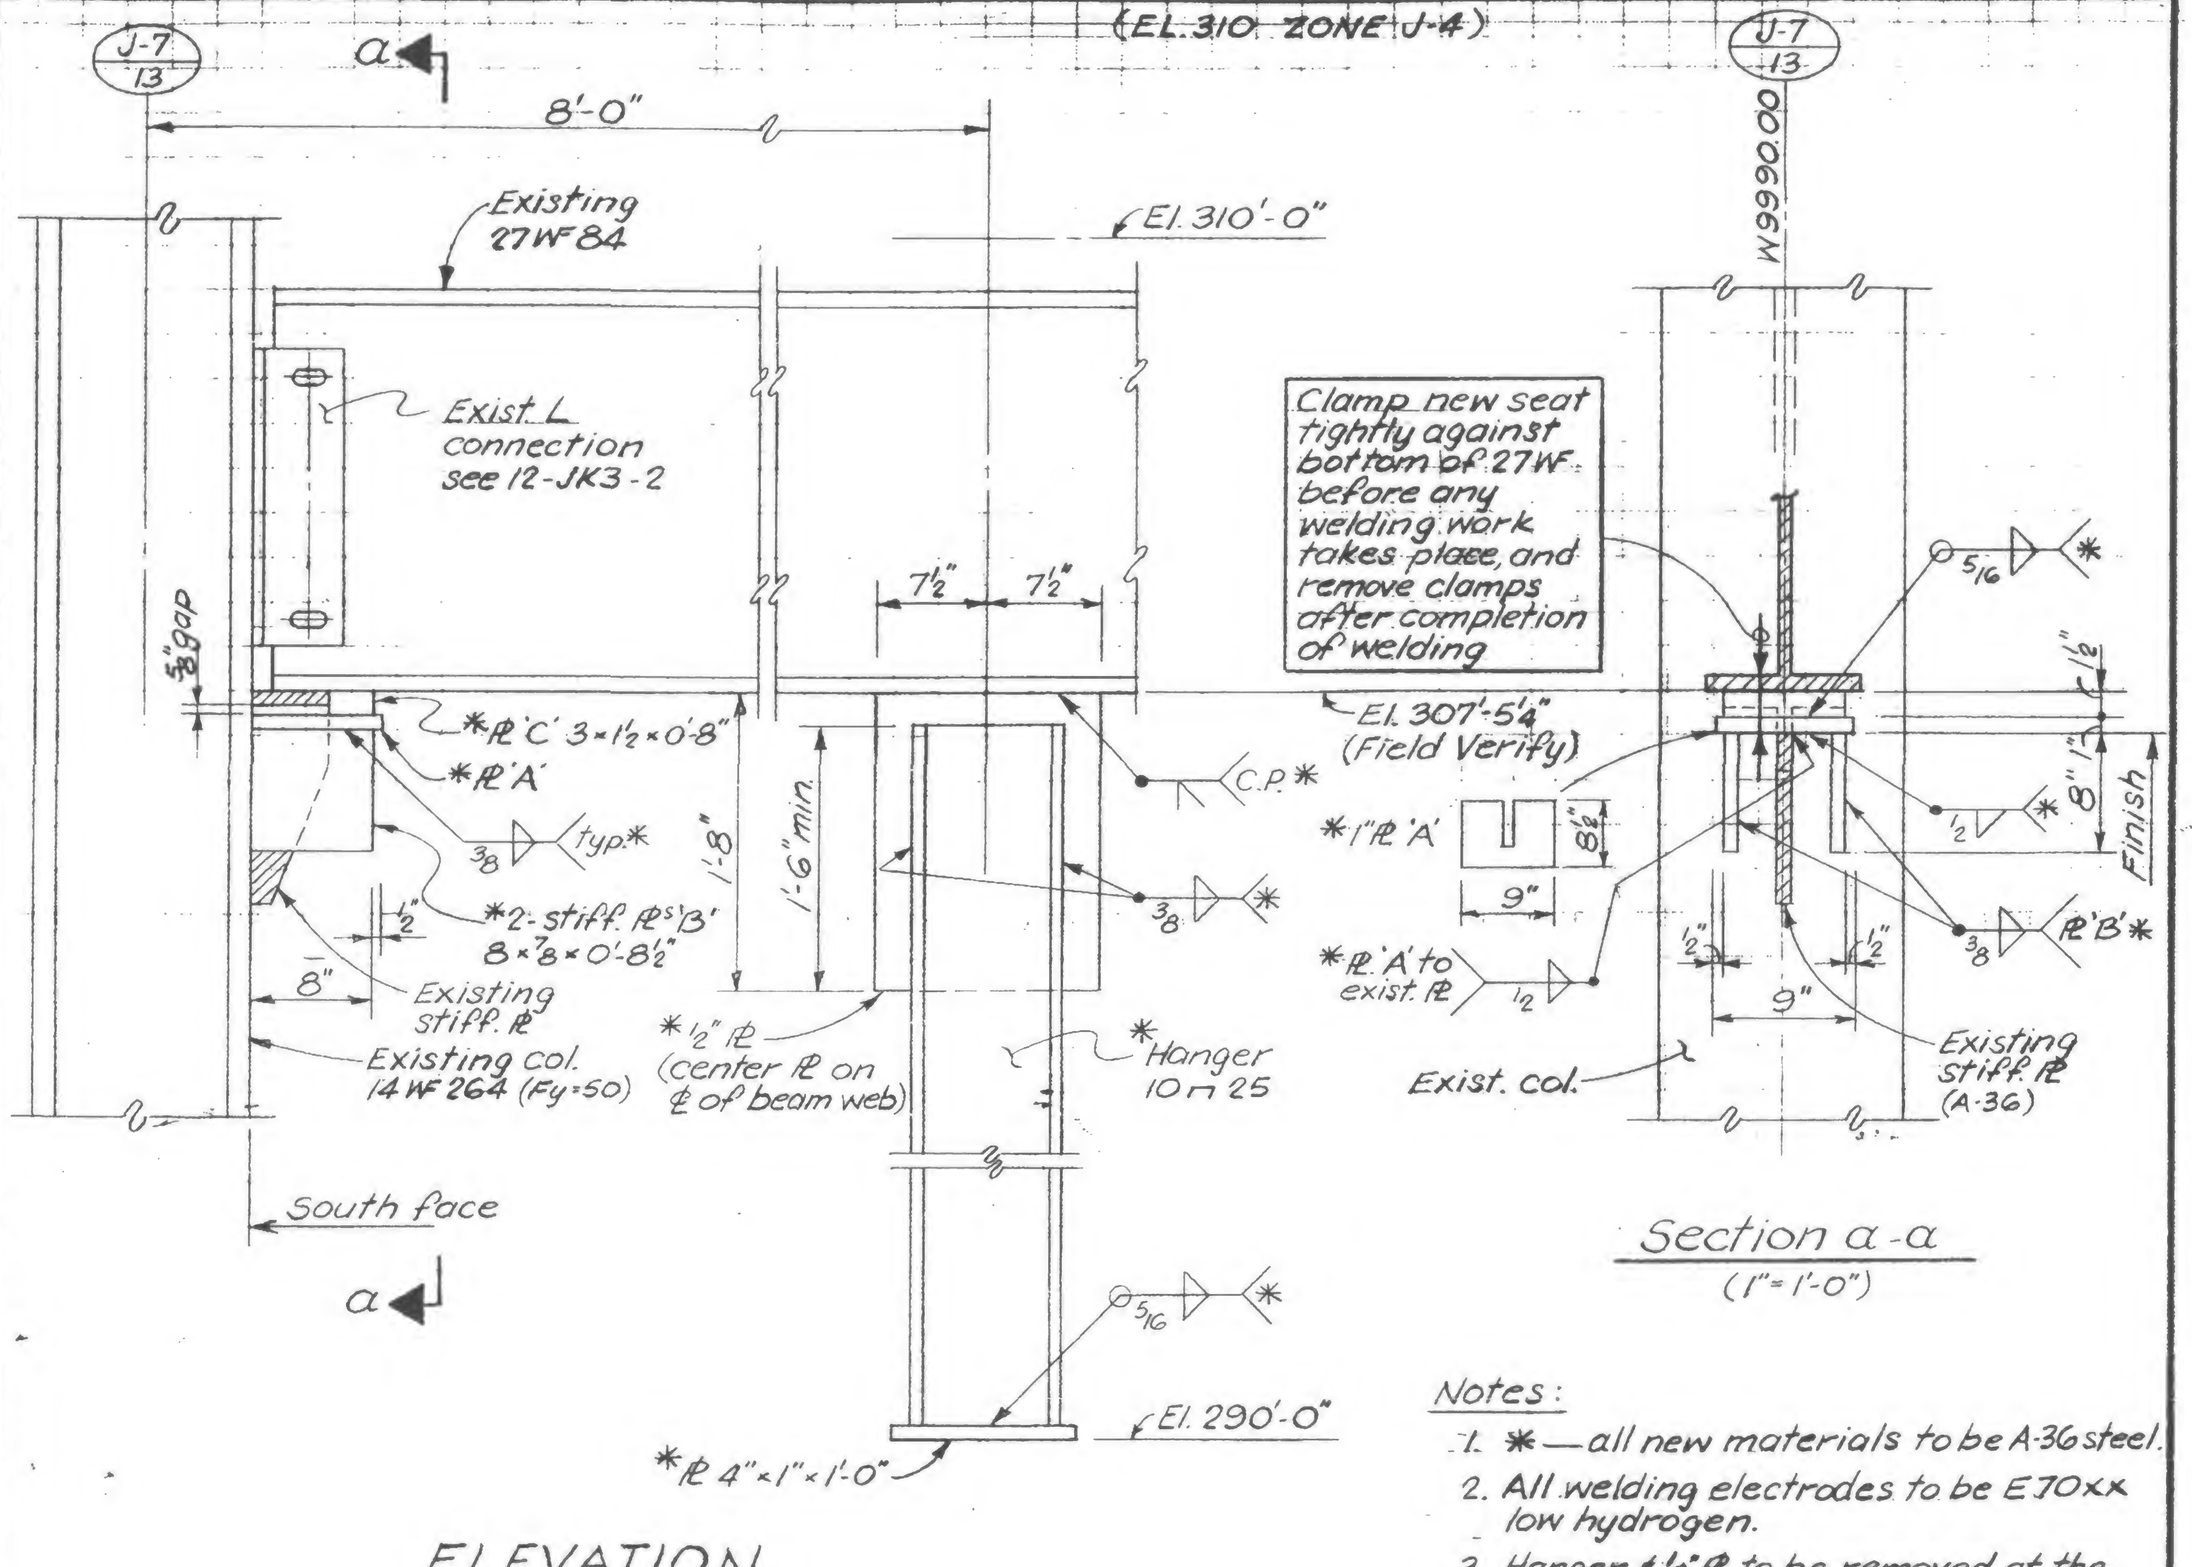

ELEVATION
(Looking east)
(1" = 1'-0")

Section a-a
(1" = 1'-0")

Notes:

1. * — all new materials to be A-36 steel.
2. All welding electrodes to be E70xx low hydrogen.
3. Hanger ℄ ½" Rℓ to be removed at the direction of the Engineer.
4. Entire seat connection to be removed as described on 12-JK3-2

LICENSED PROFESSIONAL ENGINEER — LESLIE E. ROBERTSON — No. 34960 — UNIVERSITY OF THE STATE OF NEW YORK

DESIGNED

DRAWN: S.C.

REVIEWED: E.L.

19-J-1037