SKILLING, HELLE, CHRISTIANSEN, ROBERTSON — Structural & Civil Engineers


PROJECT: ~~THE WORLD TRADE CENTER~~

TITLE: REINFORCING PLATES OF EXISTING COLUMNS


DATE: 12-23-71


REVISIONS

Col. K35-5 & K35-6 - North Face

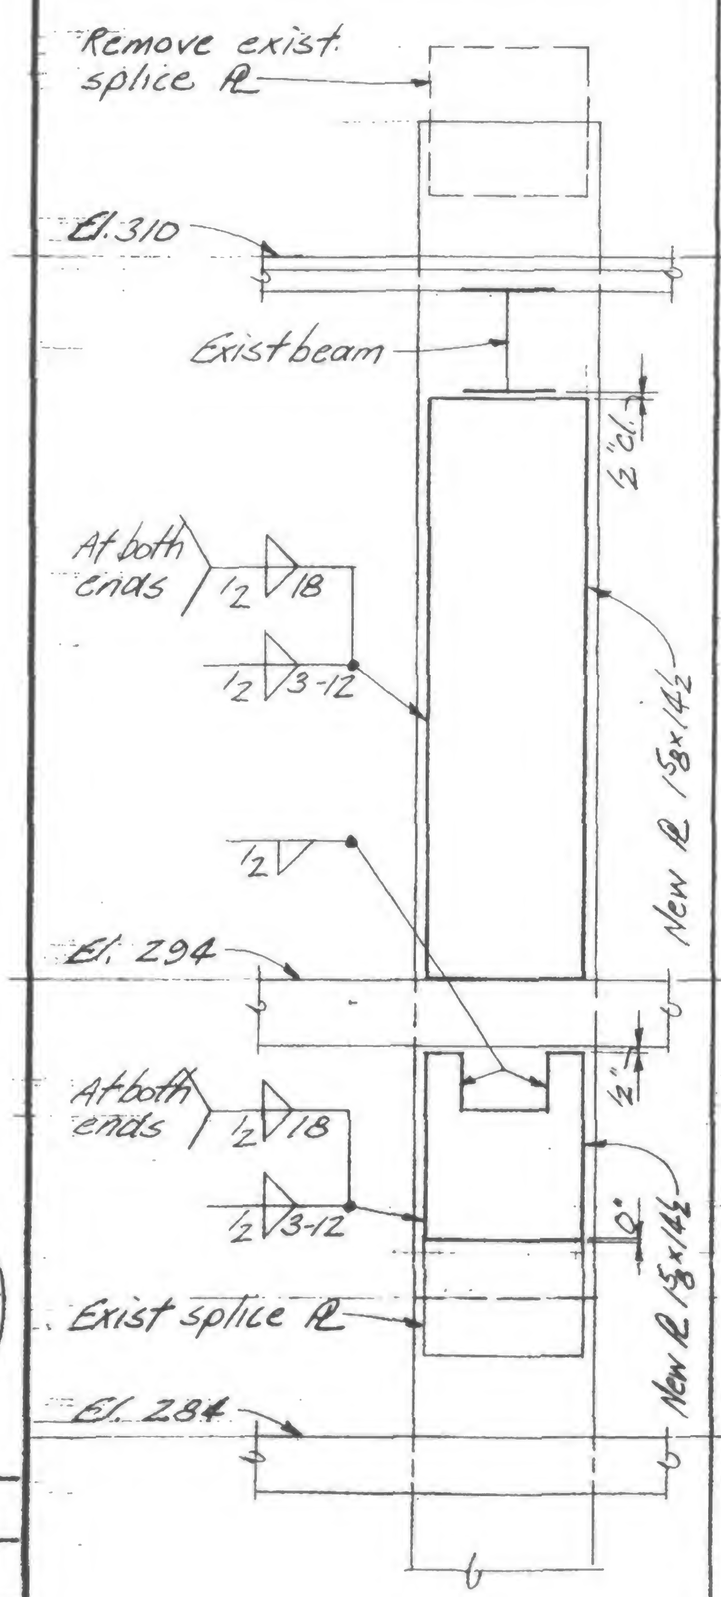

Col. K35-5 & K35-6 - South Face

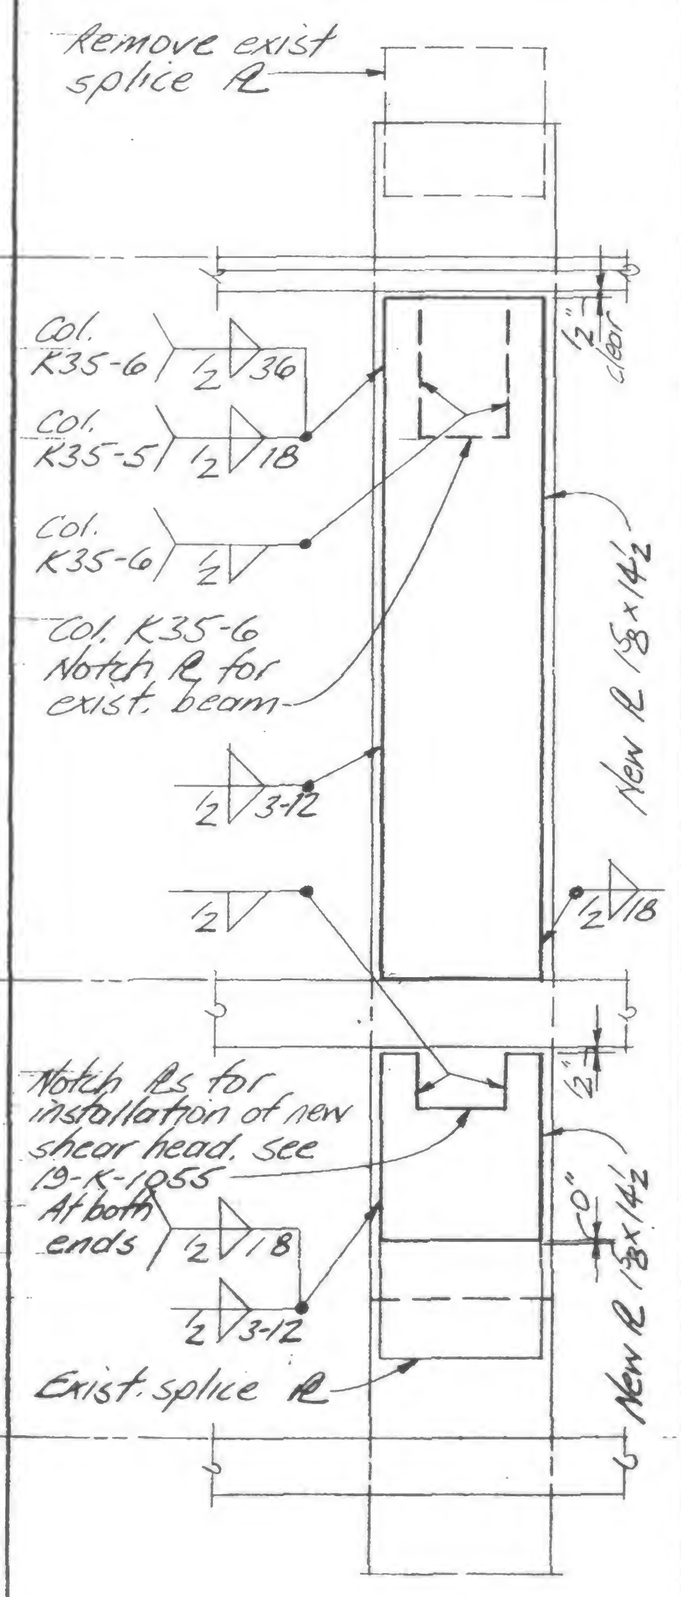

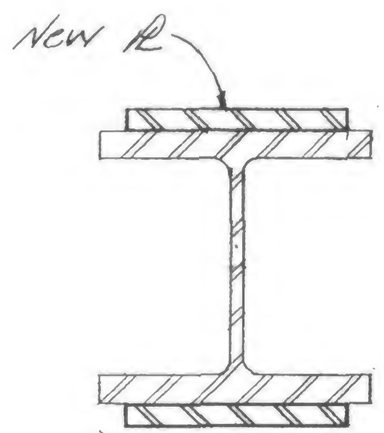

Typical Column Section

Notes:

1. All new cover plates to be Fy 36.
2. Field measurement is required to establish the length of all new cover plates.

LICENSED PROFESSIONAL ENGINEER
LESLIE E. ROBERTSON
No. 34360
UNIVERSITY OF THE STATE OF NEW YORK

DESIGNED: K. Chiang

DRAWN:

REVIEWED:

19-K-1053.1