
SKILLING, HELLE, CHRISTIANSEN, ROBERTSON — Structural & Civil Engineers


PROJECT THE WORLD TRADE CENTER | TITLE NEW OPENING - ELEV. 279'-3" | DATE 2-2-72

REVISIONS


3-3-72

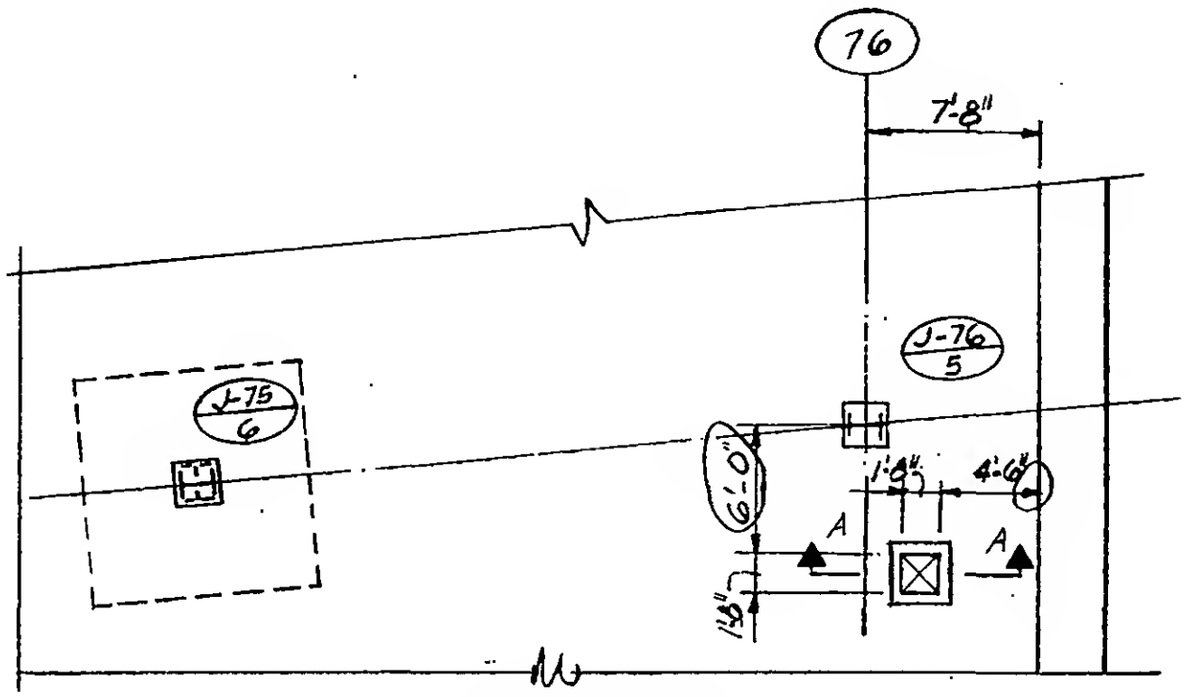

Part Plan
El. 279'-3" - SCJ-63

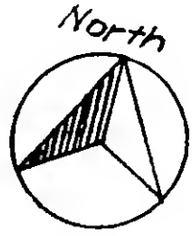

New opening per PNYA change No. 299.790 drawing SK-320 date 12/17/71

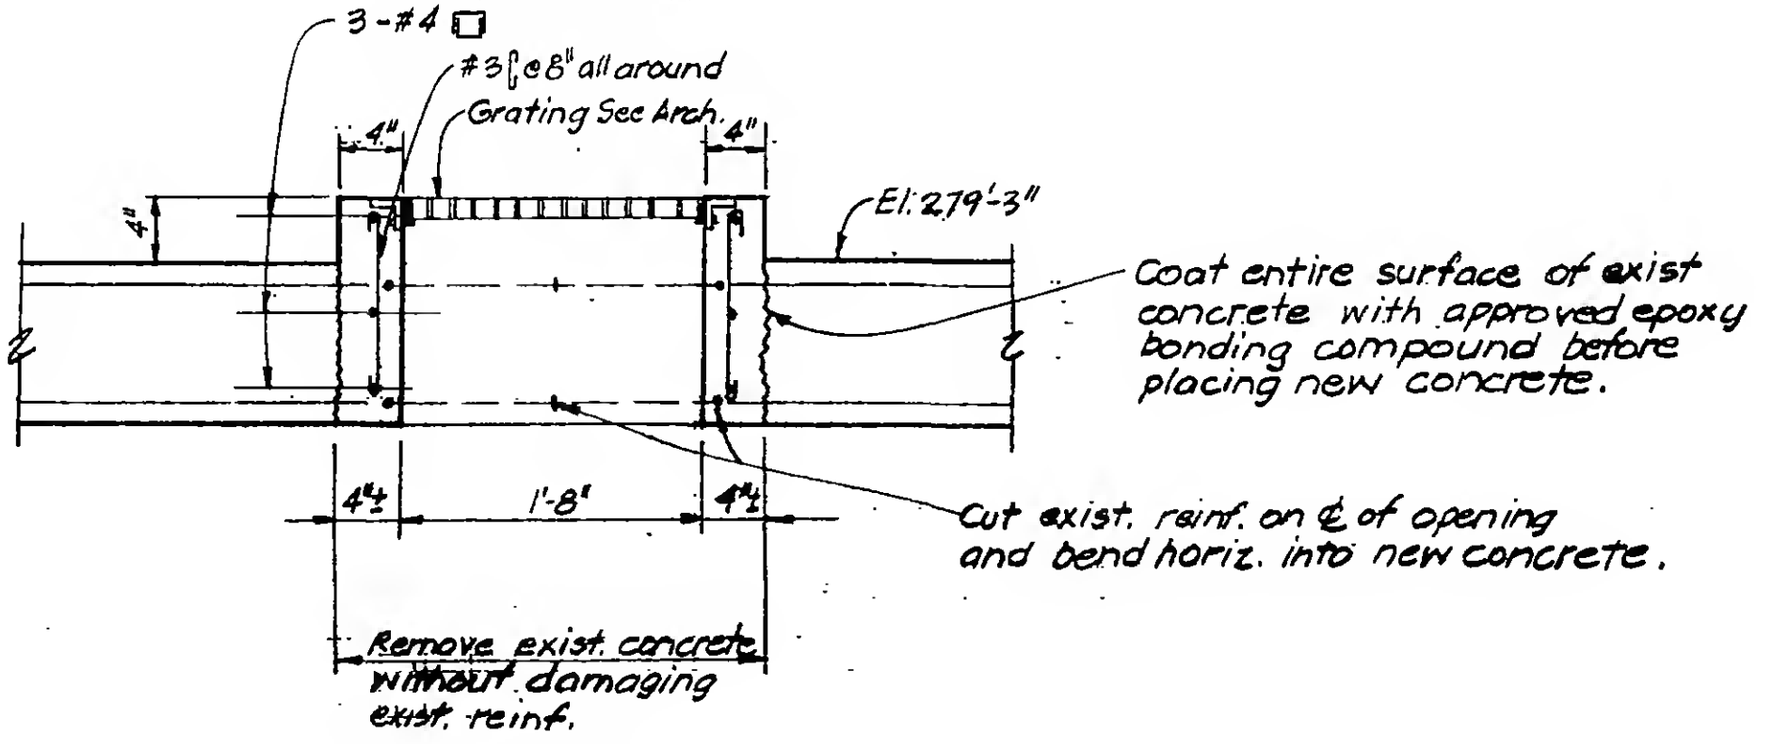

Section A-A

LICENSED PROFESSIONAL ENGINEER — LESLIE E. ROBERTSON — No. 24960 — UNIVERSITY OF THE STATE OF NEW YORK

DESIGNED

DRAWN P. Oceli

REVIEWED

19-J-1061