
SKILLING, HELLE, CHRISTIANSEN, ROBERTSON — Structural & Civil Engineers

PROJECT: THE WORLD TRADE CENTER | TITLE: EL.332-ZONE K3-ELEVATORS K3, K4 & K5 | DATE: 2-11-72

REVISIONS

3-10-72

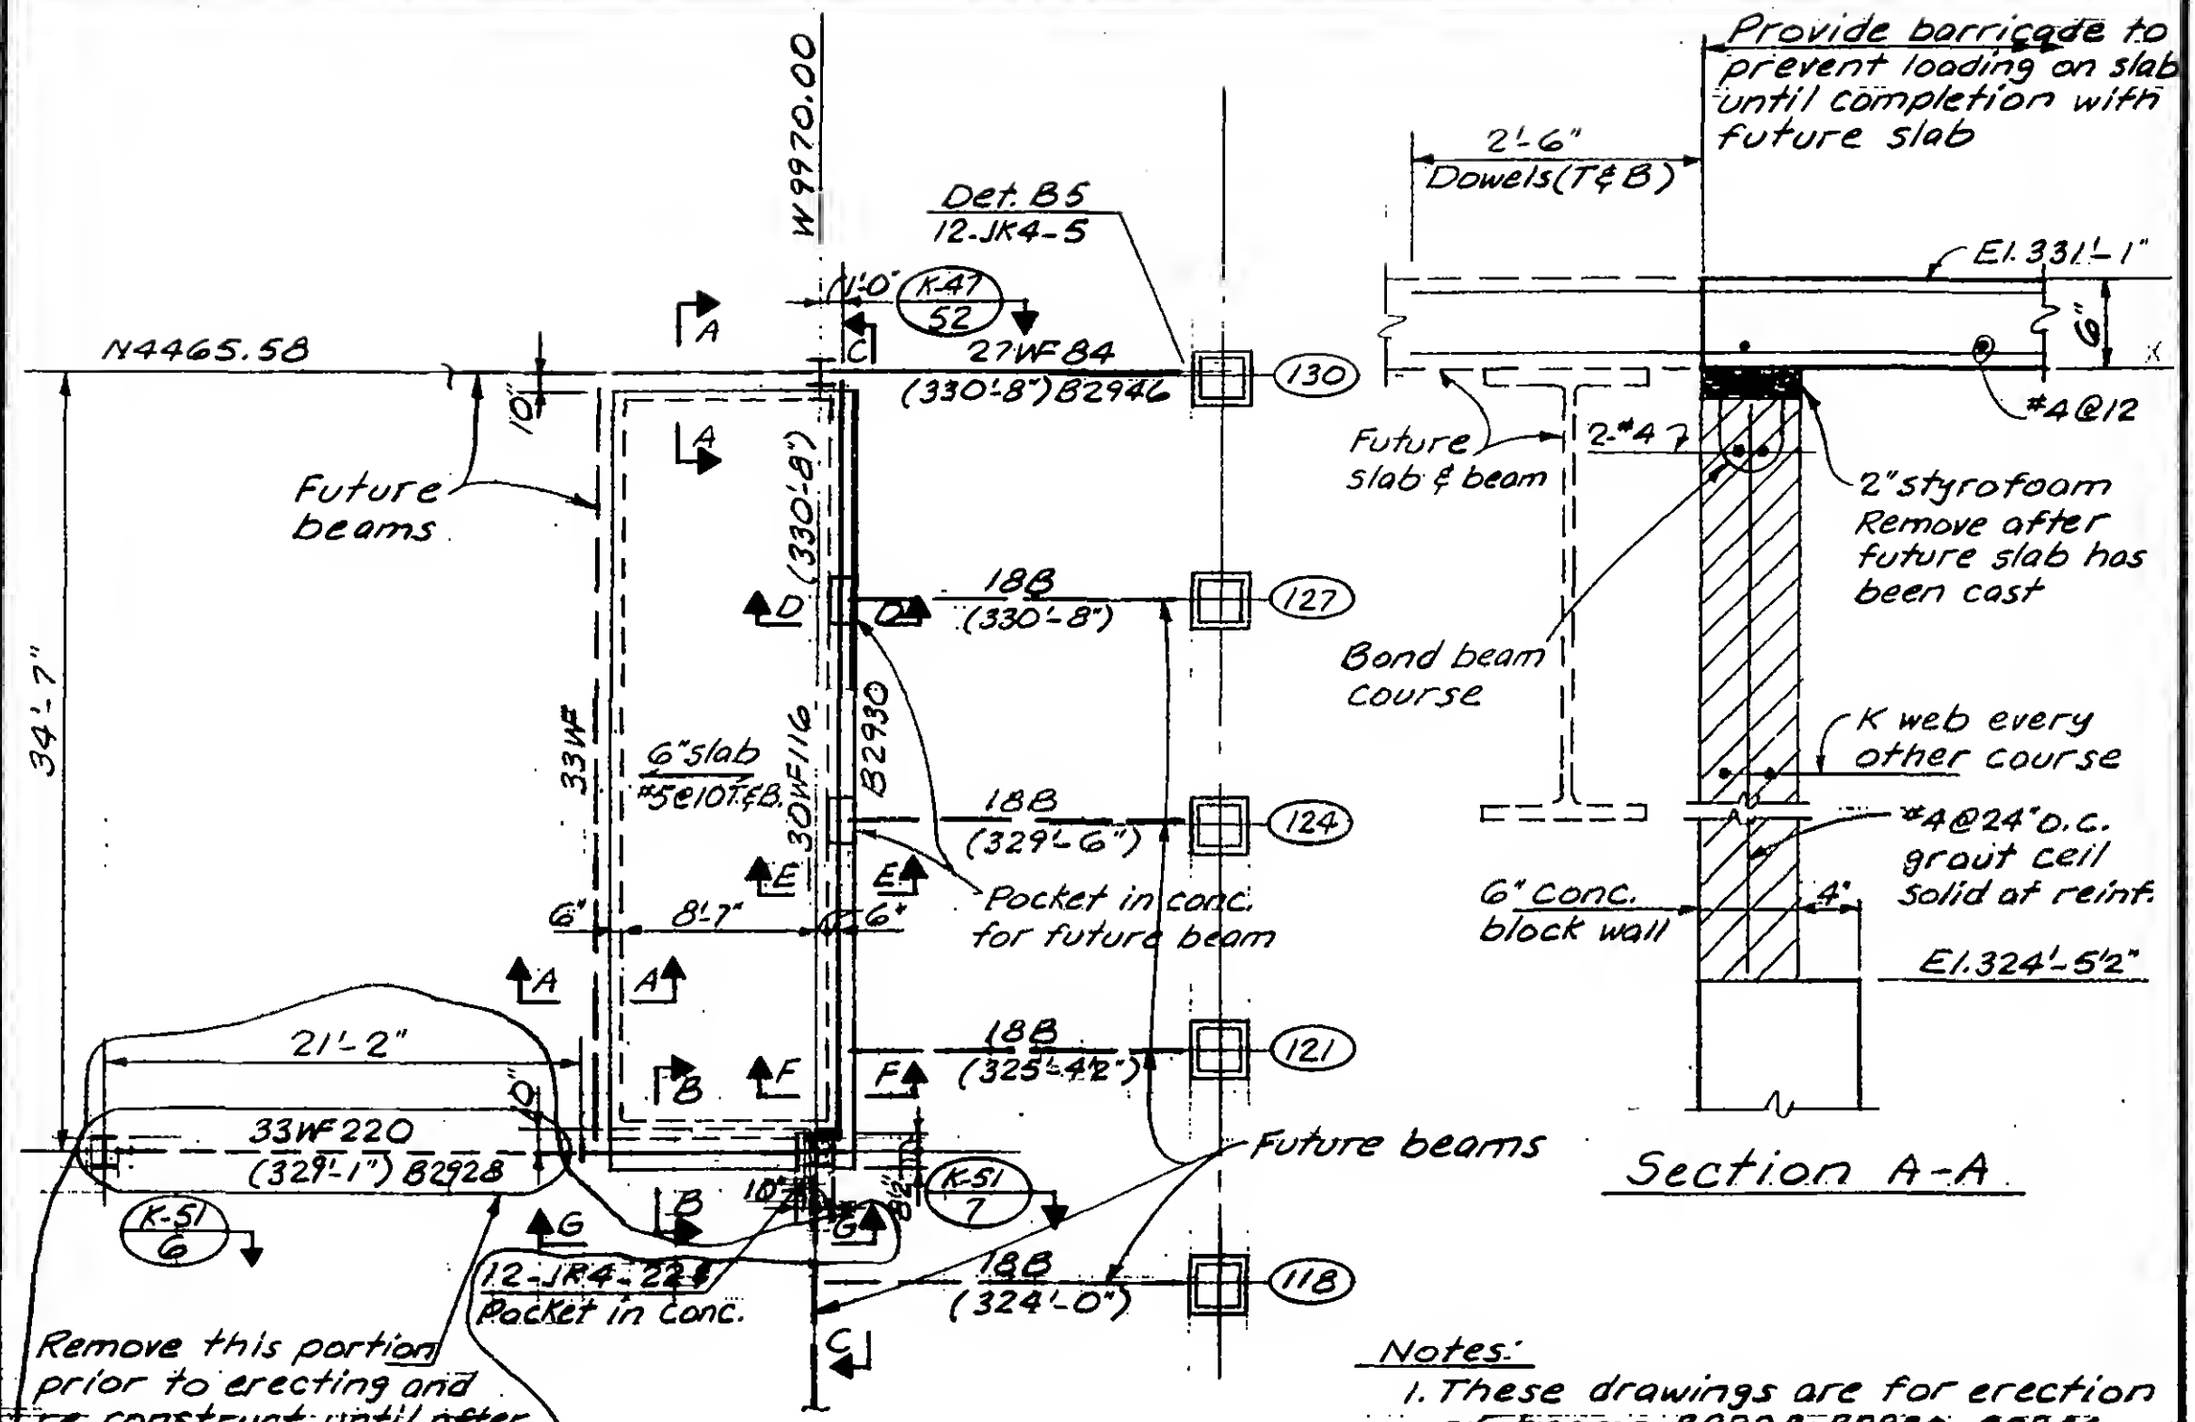

Part Plan - El. 332'

Section A-A

Notes:

1. These drawings are for erection of beams B2928, B2930, B2946 and columns K-51/6, K-51/7, K-47/52 all as fabricated.
2. These drawings are released for construction of slab as shown Concrete to be fc = 3000 psi.

LICENSED PROFESSIONAL ENGINEER — LESLIE E. ROBERTSON — No. 34360 — UNIVERSITY OF THE STATE OF NEW YORK

DESIGNED: K. Chiang

DRAWN: A. FRANQUI

REVIEWED

19-K-1062.1