

SKILLING, HELLE, CHRISTIANSEN, ROBERTSON — Structural & Civil Engineers

PROJECT THE WORLD TRADE CENTER | TITLE SHIMS AT STAIR PL 2 - SOUTH TOWER A EL 310/332 | DATE 7-10-73


REVISIONS

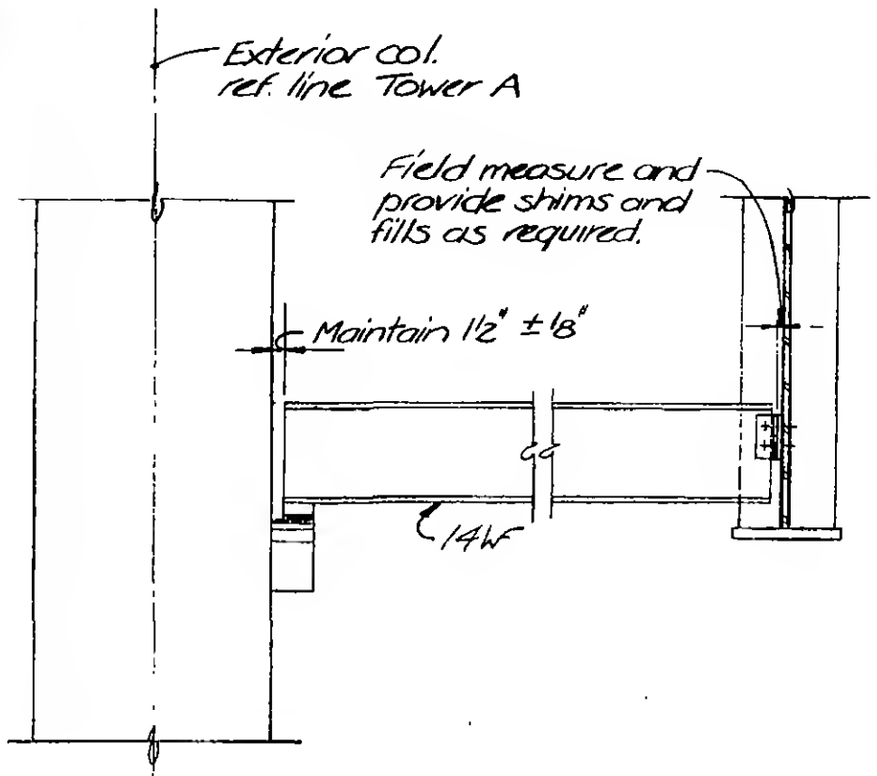

Section x-x.

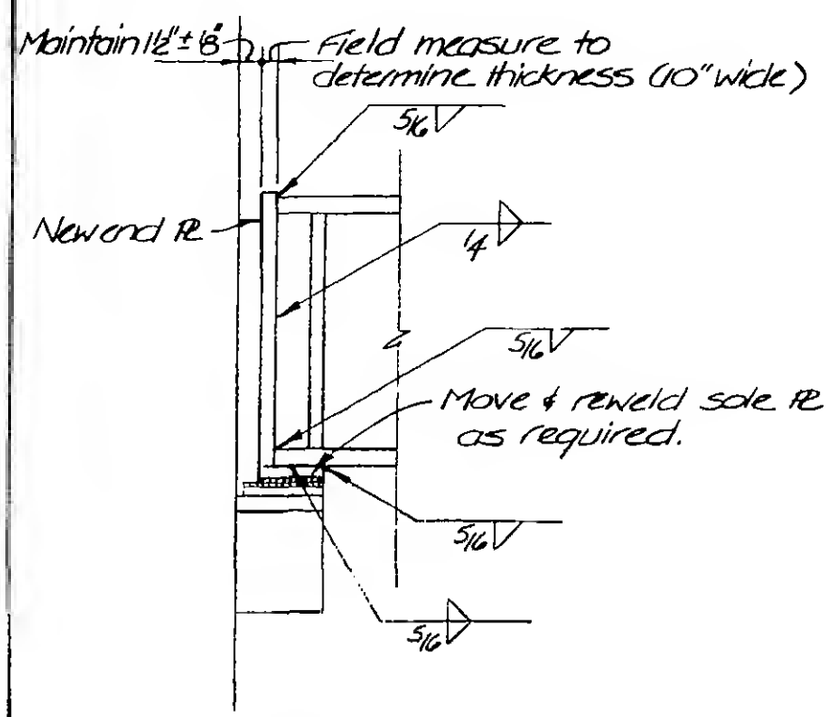

Section y-y

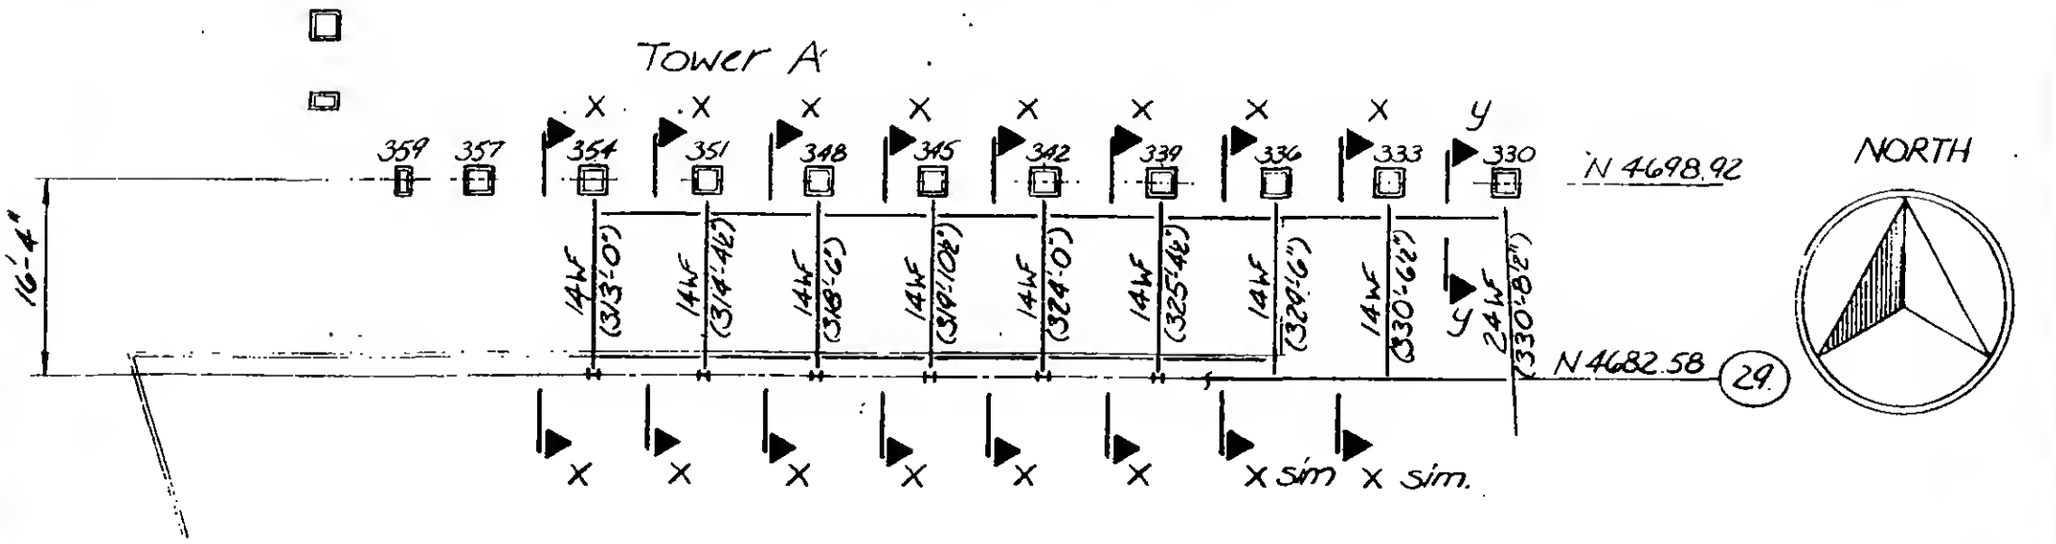

KEY PLAN

Refer Drawing SK-104

LICENSED PROFESSIONAL ENGINEER — LESLIE E. ROBERTSON — No. 34960 — UNIVERSITY OF THE STATE OF NEW YORK

DESIGNED

DRAWN J. Banks

REVIEWED

19-K-1078