
SKILLING, HELLE, CHRISTIANSEN, ROBERTSON — Structural & Civil Engineers

PROJECT: THE WORLD TRADE CENTER | TITLE: GRATING & SUPPORTS AT F.A.I OPENINGS - EL 332 | DATE: 4-17-74


REVISIONS

4-24-74
10-21-74


NORTH

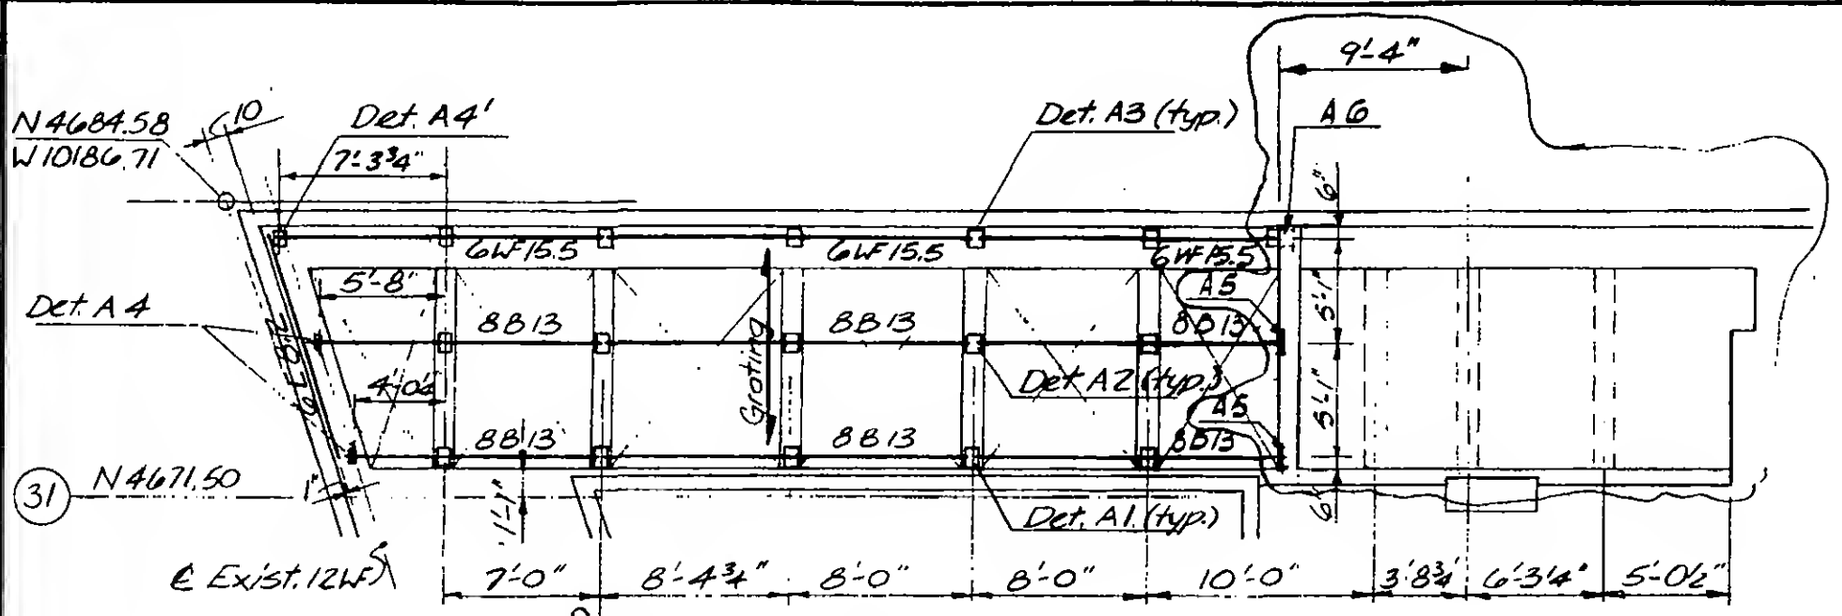

Plan A

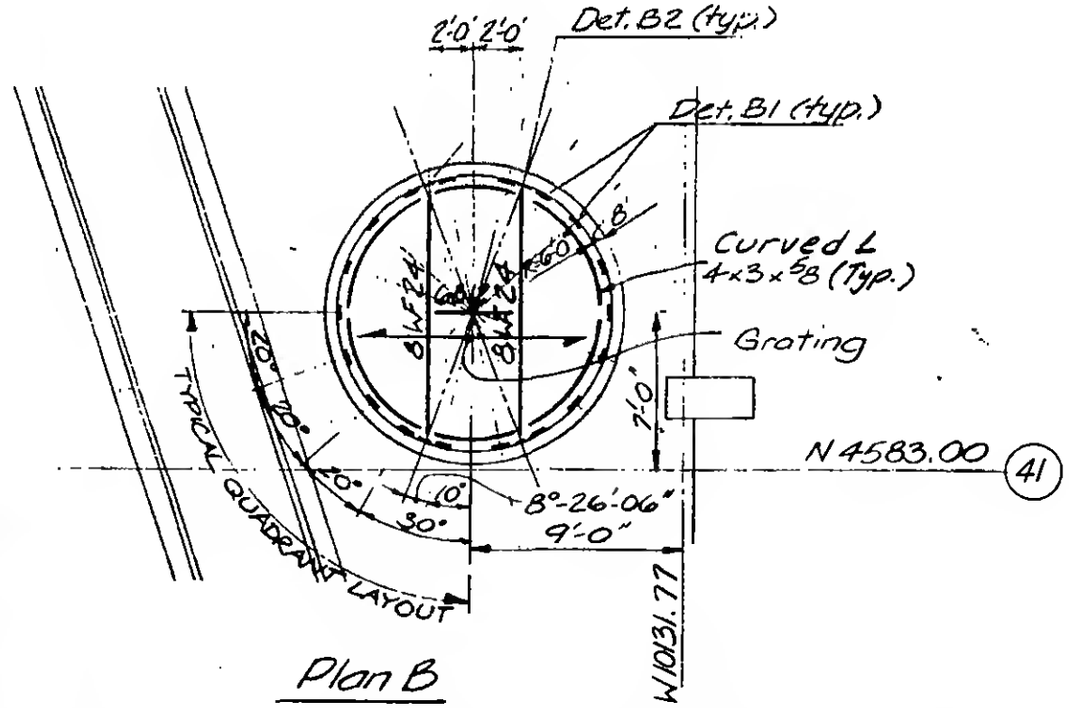

Plan B

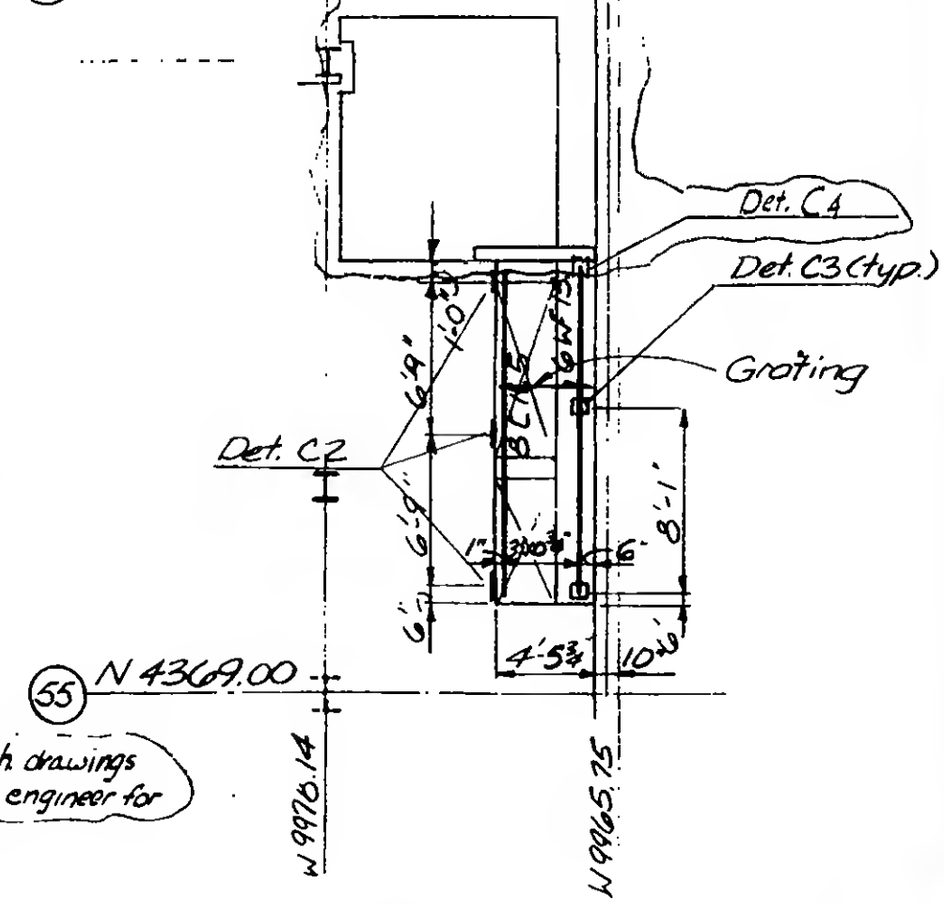

Plan C

Notes: 1. Provide grating at Plans A, B & C, spaning in the direction shown. See Arch. drawings for grating. Details of grating shall be submitted to Architect and engineer for approval.
2. All supporting steel shall be A36 with one shop coat of red primer.

LICENSED PROFESSIONAL ENGINEER — LESLIE E. ROBERTSON — No. 34960 — UNIVERSITY OF THE STATE OF NEW YORK

DESIGNED J.W.
DRAWN J.B
REVIEWED J.T.M.

19-K-1094.1